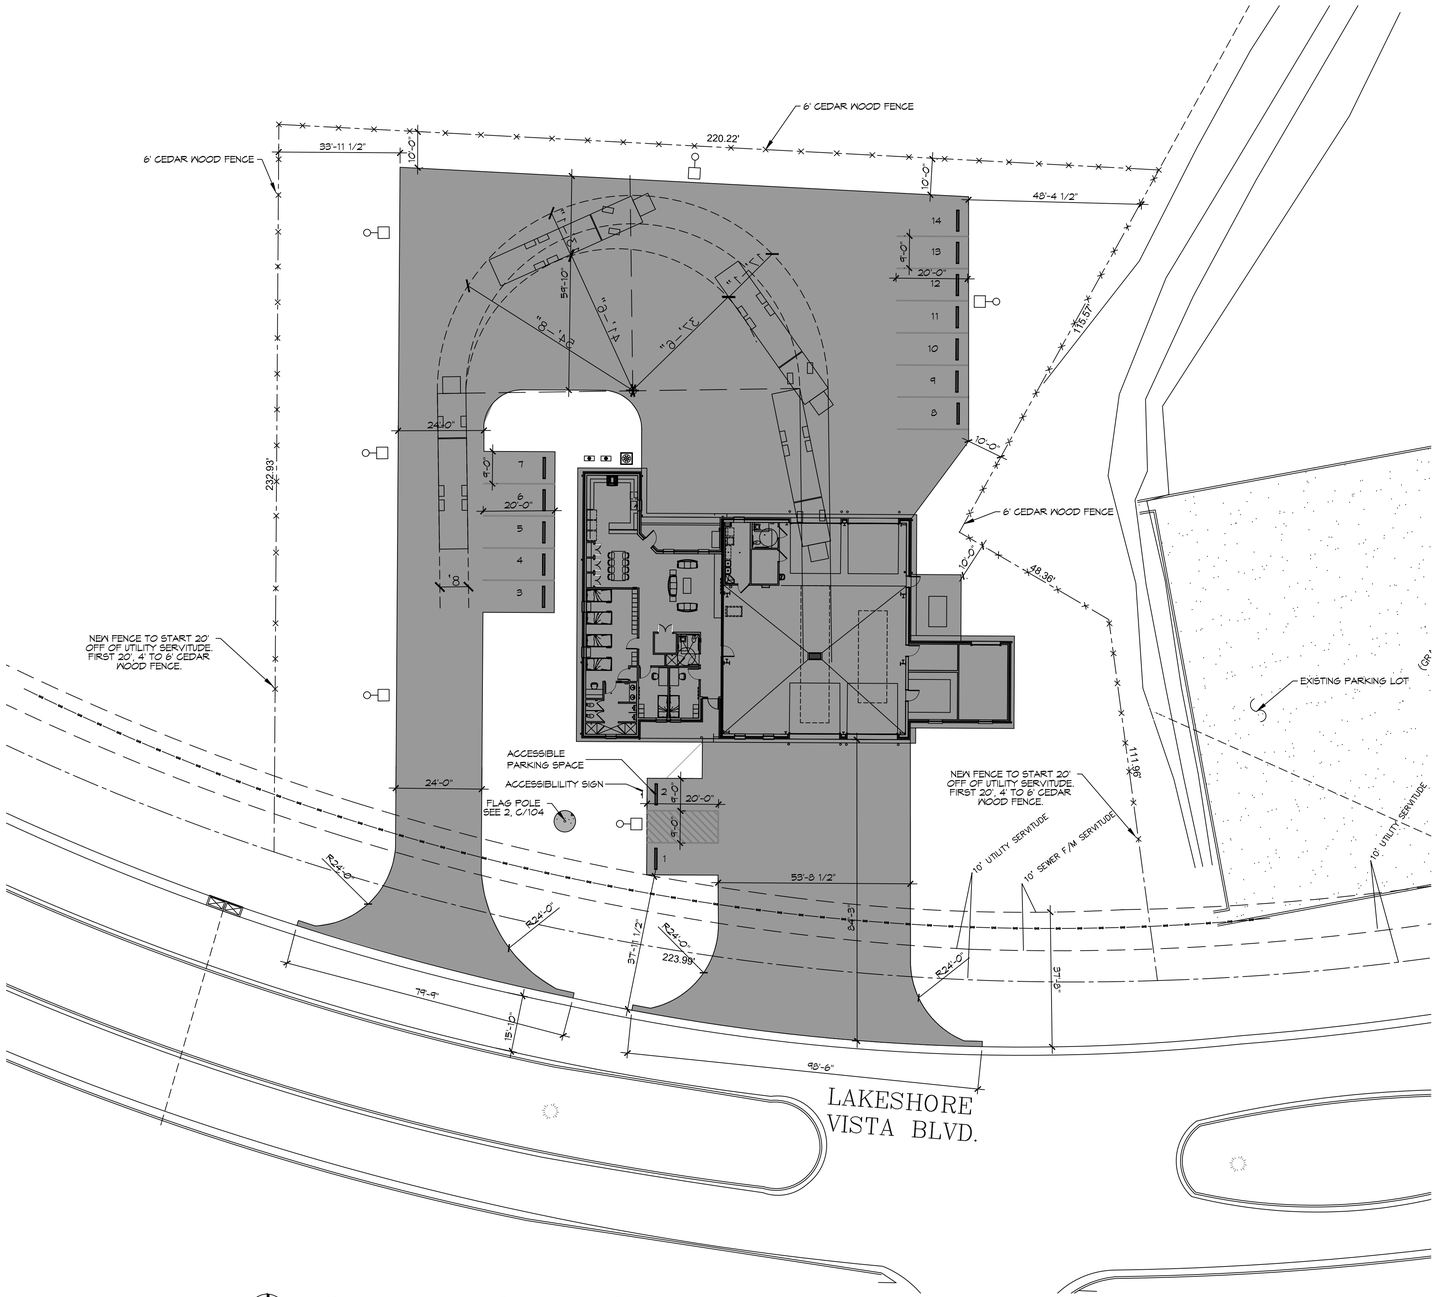

1 PROPOSED SITE PLAN
SCALE: 1"=20'

PLANNING

ZONING DISTRICT - LV3 PERMITTED USE FIRE STATION

LOT #B-1B

FLOOD ZONE AH

BUILDING SETBACKS

FRONT SETBACK = 25'
REAR SETBACK = 10'
SIDE SETBACKS = 10'

PARKING REQUIREMENTS

14 REGULAR PARKING SPACES PROVIDED
1 HANDICAP PARKING SPACES PROVIDED
TOTAL PARKING SPACES PROVIDED 15

DAMMON ENGINEERING, INC.
LOUISIANA & MISSISSIPPI
www.dammonengineering.com
info@dammonengineering.com
PH: 985.649.5832
Chief Engineer: Brian Mistich, PE
5540 Oakwood Trail
Slidell, LA 70458

#	DESCRIPTION	DATE

REVISIONS

SEAL:

NEW FIRE STATION #10
ST. TAMMANY FIRE PROTECTION DISTRICT NO. 1

2145 LAKESHORE VISTA BLVD
SLIDELL, LA 70461

JOB No:	2514	DATE:	12-03-2025
DRAWN BY:	CKD	CHECKED BY:	JMS

This design is the property of Dammon Engineering, and is protected by copyright laws. Reproduction of this design, in whole or in part, without written permission of Dammon Engineering is prohibited. Dammon Engineering, and its consultants shall be called upon only for advice, the future construction and development, and shall not be construed as a guarantee of performance of any structure, system, or equipment. Dammon Engineering, and its consultants are not responsible for any deviations from the plans, specifications, and drawings, without written consent of Dammon Engineering, and its consultants.

SHEET TITLE:
PROPOSED SITE PLAN

DRAWING NUMBER:
C101

SHEET No: 5 of 37