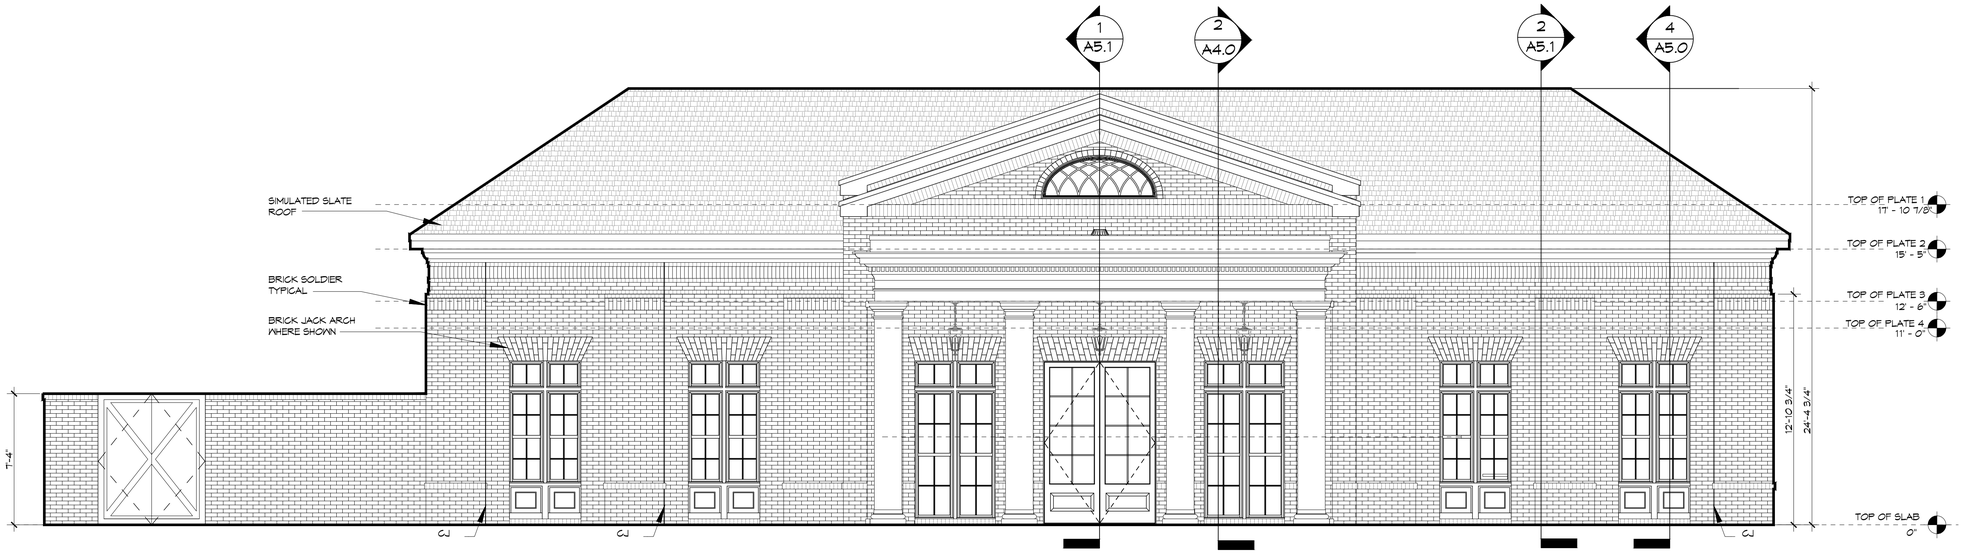

24 FRONT ELEVATION

SCALE: 1/4"= 1'-0"

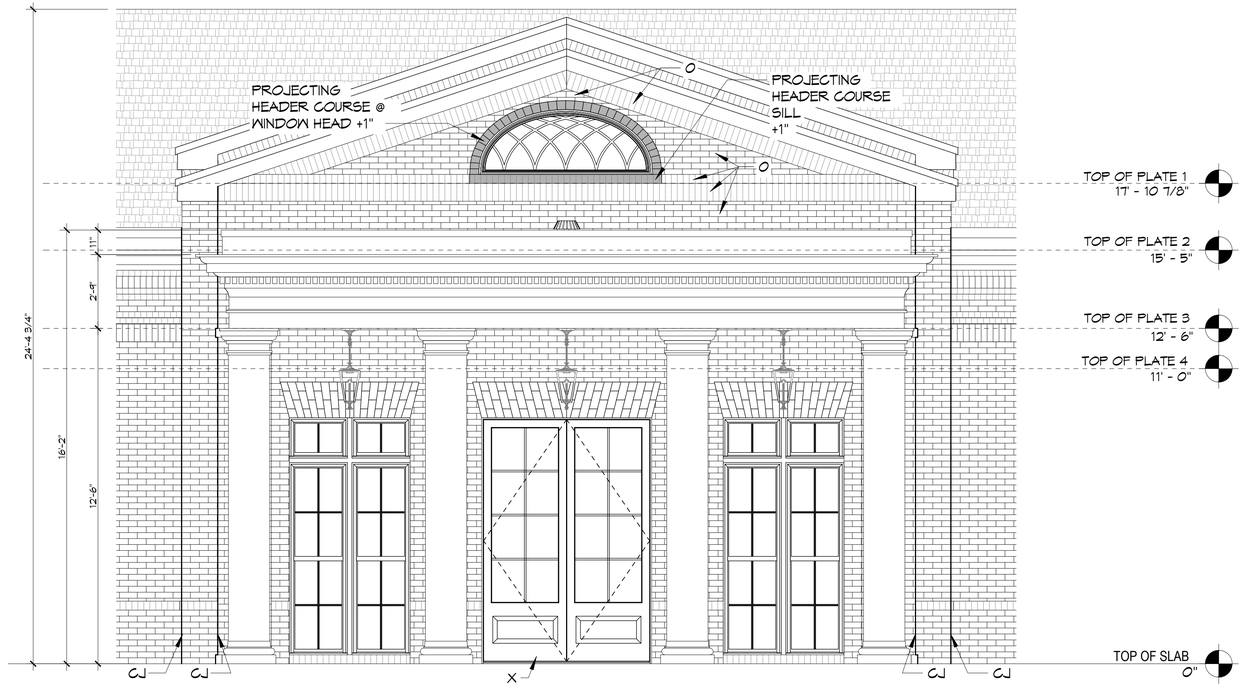

24 ENLARGED FRONT ELEVATION

SCALE: 3/8"= 1'-0"

DAMMON ENGINEERING, INC.
LOUISIANA & MISSISSIPPI

www.dammonengineering.com
info@dammonengineering.com
PH: 985.649.5832

Chief Engineer: Brian Mistich, PE
1544 Sharp Trail
Slidell, LA 70458

#	DESCRIPTION	REVISIONS	DATE

SEAL:

NEW MEDICAL OFFICE

POSITIVE STEPS FERTILITY

500 OAK HARBOR BLVD
SLIDELL, LA 70458

JOB No:	24T1
DATE:	04-09-2025
DRAWN BY:	CKD
CHECKED BY:	JVS

THE ABOVE COMMISSION, SITE PLAN, DESIGN, IDEAS, DESIGNS, PLANS, AND SPECIFICATIONS PREPARED BY THE DAMMON ENGINEERING, INC. ARE THE PROPERTY OF DAMMON ENGINEERING, INC. AND WERE PREPARED FOR USE ON THE PROJECT NAMED. THEY ARE NOT TO BE USED IN WHOLE OR IN PART FOR ANY OTHER PROJECT WITHOUT THE WRITTEN CONSENT OF DAMMON ENGINEERING, INC.

SHEET TITLE:
NEW BUILDING ELEVATIONS

DRAWING NUMBER:

A104

SHEET No: 12 of 18

FILE NAME: J:_Projects_Medical_Dental\Positive Doctors Office\Current Drawings to Use\A104 - Front Elevation Plan.dwg PLOT DATE & TIME: Thursday, April 10, 2025 1:45:43 PM