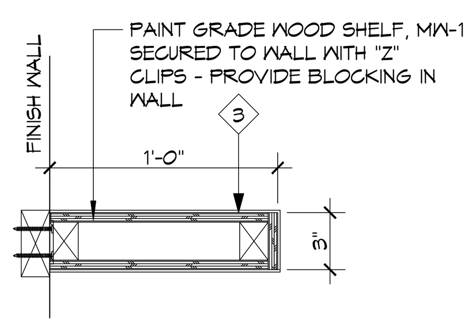

1 FLOATING SHELF
SCALE: 1-1/2"= 1'-0"

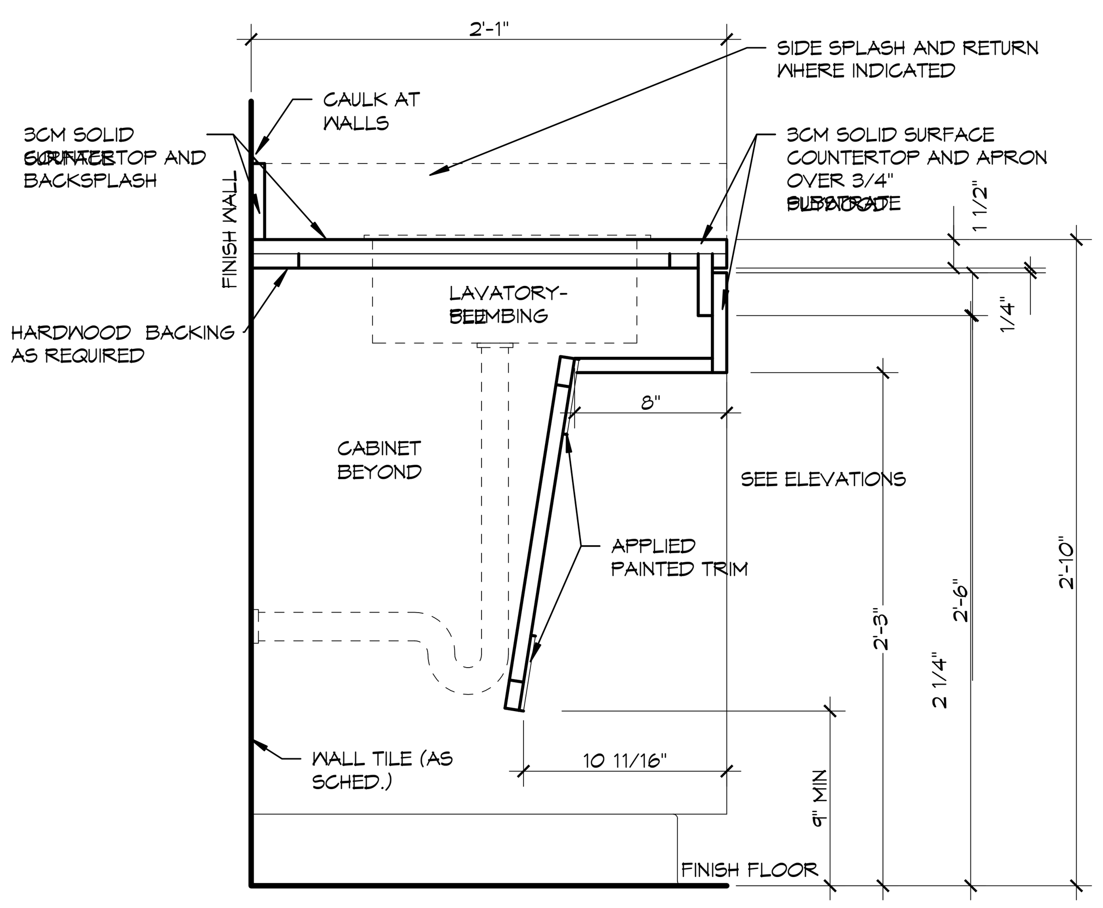

2 WAITING RESTROOM ADA VANITY
SCALE: 1-1/2"= 1'-0"

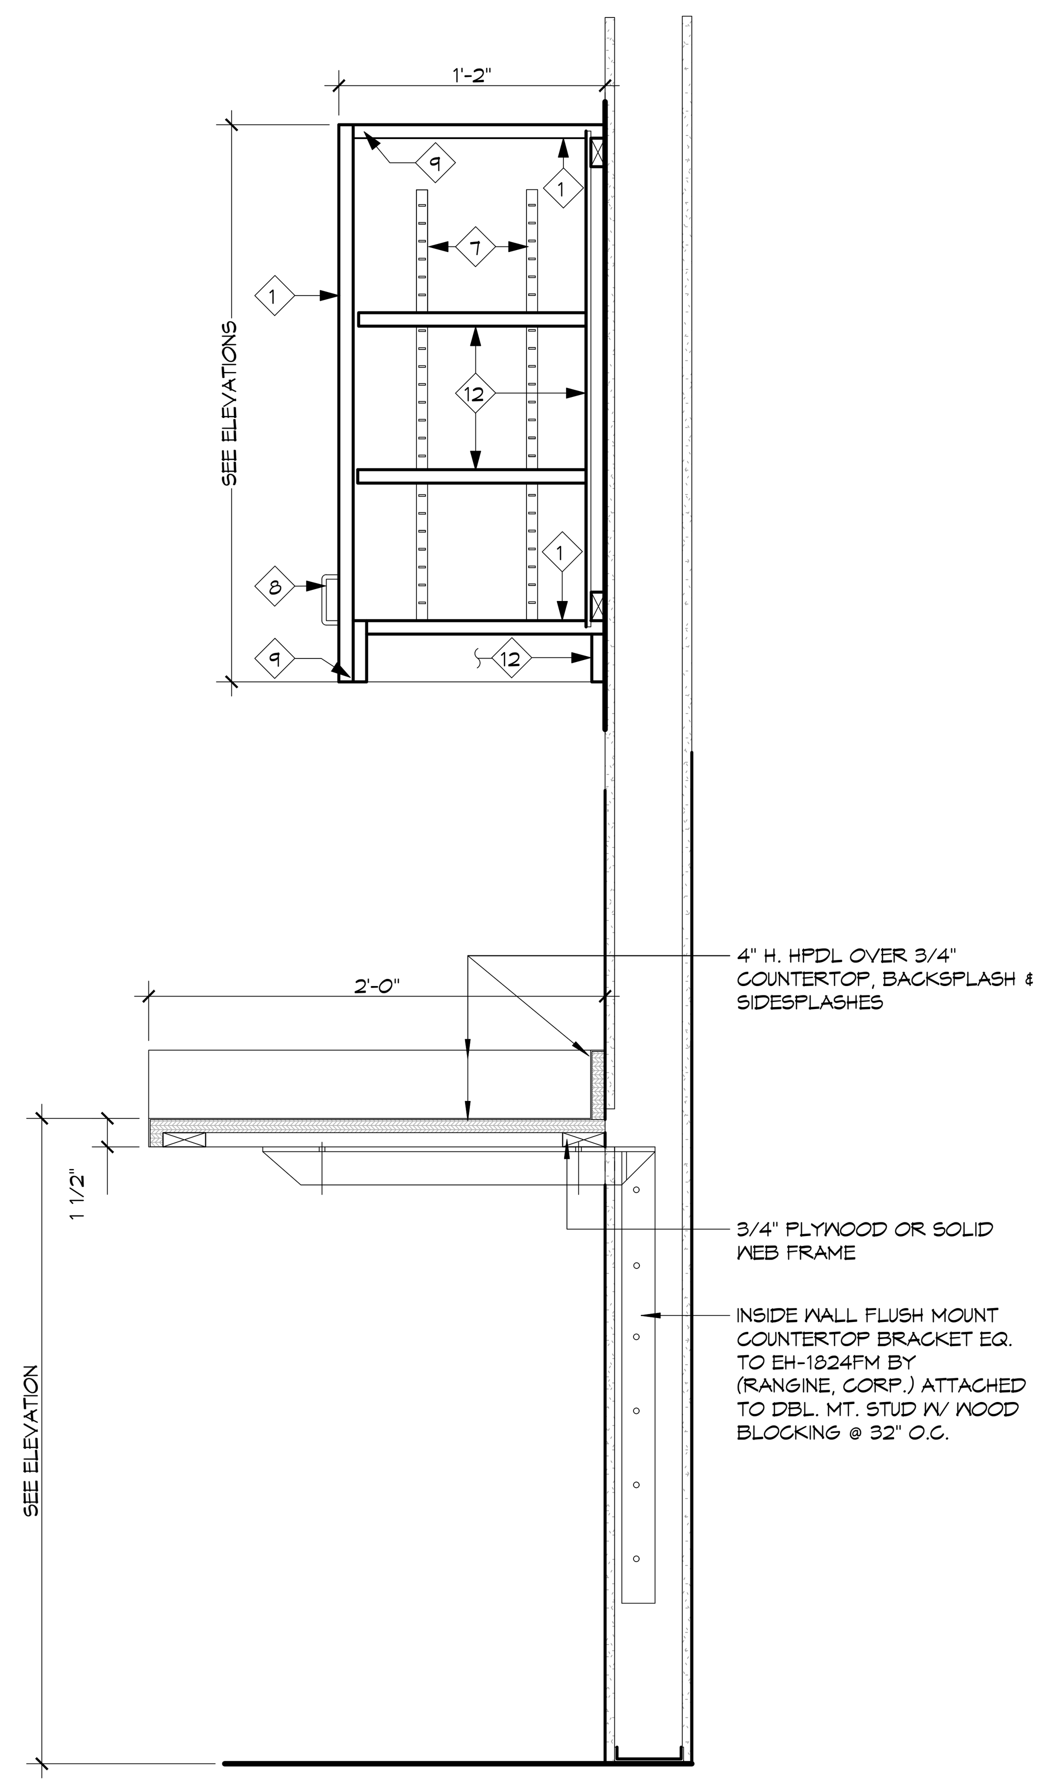

3 TYP WORSTATION WALL CABINET/COUNTER TOP
SCALE: 1-1/2"= 1'-0"

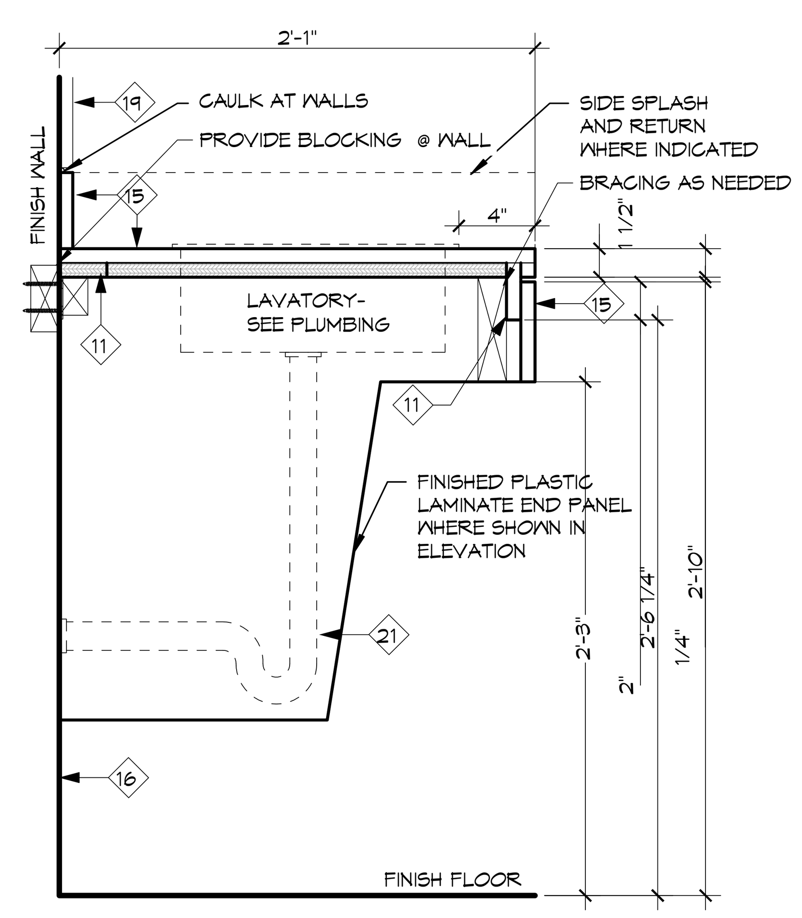

4 ADA RESTROOM VANITY
SCALE: 1-1/2"= 1'-0"

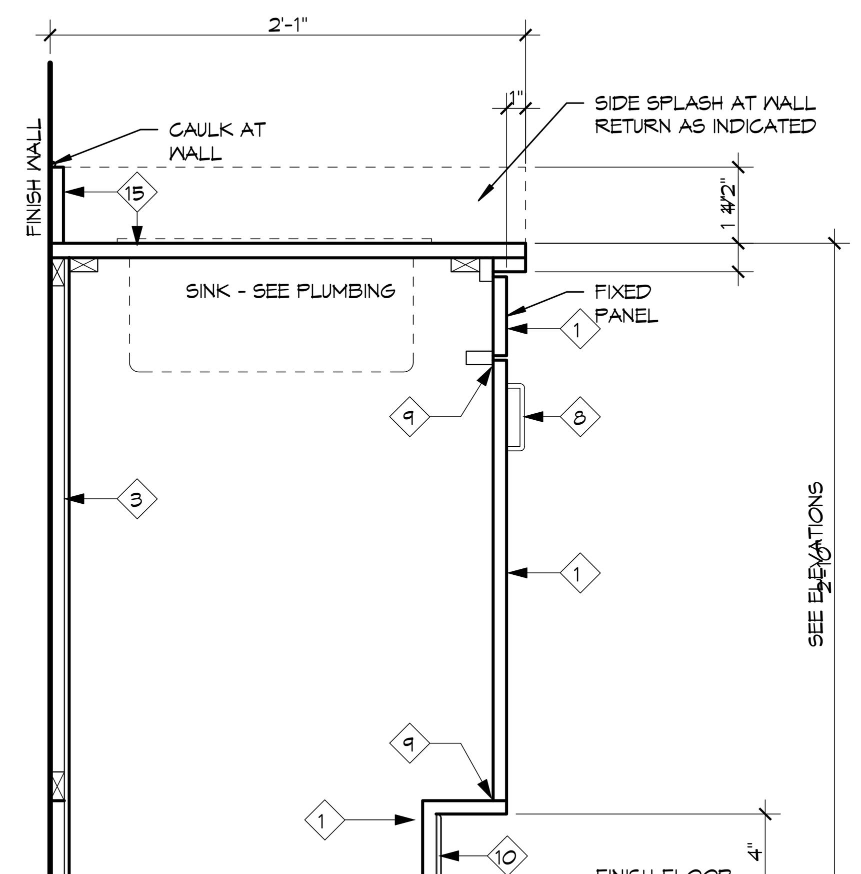

5 STAFF ADA RESTROOM VANITY
SCALE: 1-1/2"= 1'-0"

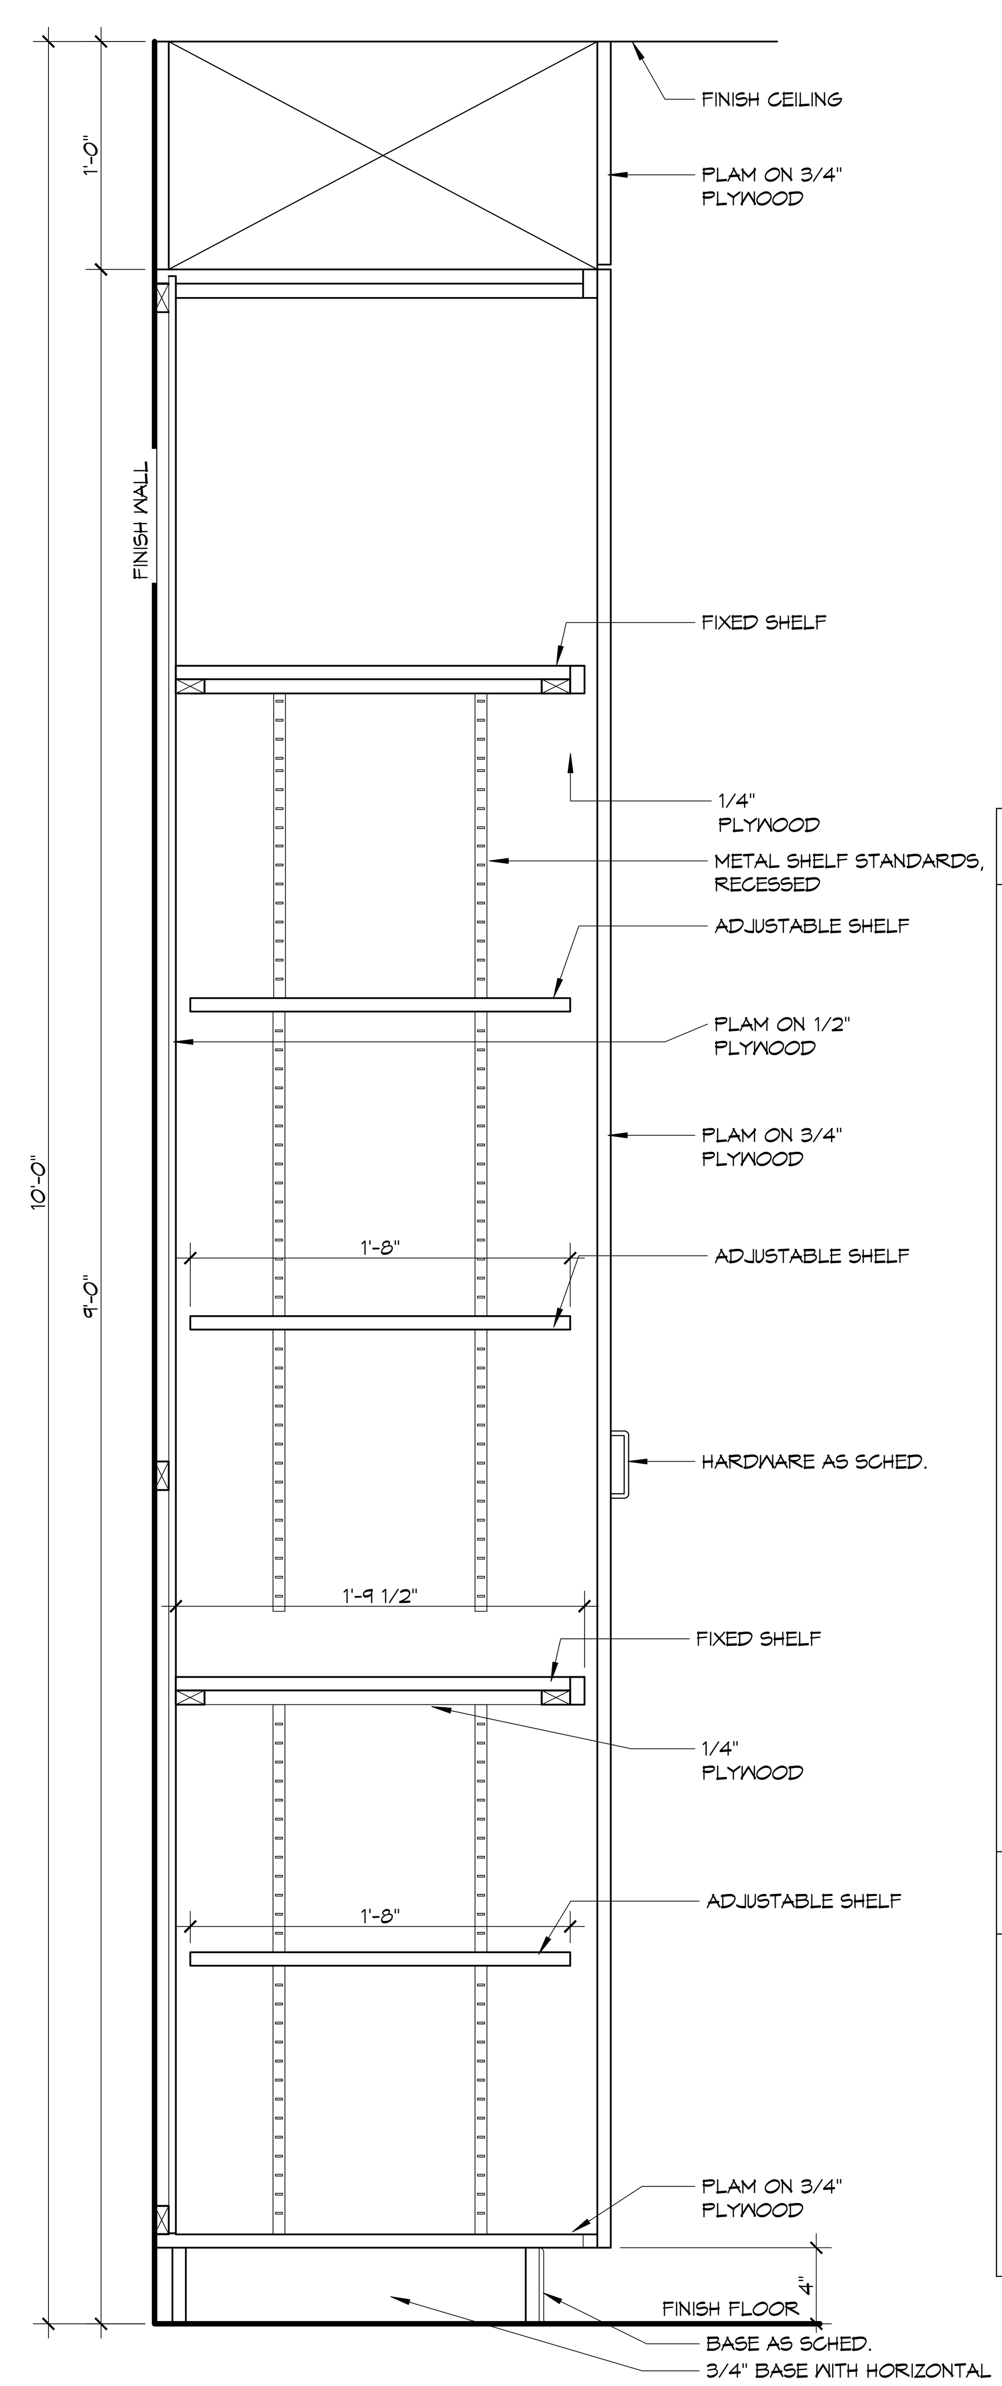

6 TALL STORAGE CABINET
SCALE: 1-1/2"= 1'-0"

MILLWORK LEGEND

1	PLASTIC LAMINATE ON 3/4" PLYWOOD (PLAM ON ALL EXPOSED SURFACES U.N.O.) COUNTER TOPS AND BACKSPLASH AS NOTED, WHICH WILL BE PLASTIC LAMINATE ON 3/4" PLYWOOD.
2	PLASTIC LAMINATEWOOD VENEER ON 1/2" PLYWOOD (WOOD VENEER ON ALL EXPOSED SURFACES U.N.O.)
3	1/4" PLYWOOD
4	1/2" HARDWOOD
5	3/4" BASE WITH HORIZONTAL BRACING 24" O.C.
6	SIDE MOUNTED DRAWER SLIDES - EACH SIDE
7	METAL SHELF STANDARDS - RECESSED
8	DRAWER OR DOOR PULL
9	HINGE
10	BASE - AS SCHEDULED
11	HARDWOOD BLOCKING AS REQUIRED
12	PLAM ON 3/4" PLYWOOD
13	CASTERS - FOUR PER UNIT UNLESS OTHERWISE NOTED
14	METAL BRACKETS FOR SHELF STANDARDS
15	SOLID SURFACE COUNTERTO OVER 3/4" PLYWOOD SUBSTRATE
16	WALL FINISH- AS SCHEDULED

GENERAL NOTES:

1. COMPLETE MILLWORK FABRICATION, INCLUDING ASSEMBLY, FINISHING, AND HARDWARE APPLICATION, TO MAXIMUM EXTENT POSSIBLE, BEFORE SHIPMENT TO PROJECT SITE. DISASSEMBLE COMPONENTS ONLY AS NECESSARY FOR FITTING AT SITE, PROVIDE AMPLE ALLOWANCE FOR SCRIBING, TRIMMING, AND FITTING
2. GENERAL CONTRACTOR SHALL PROVIDE WALL BLOCKING AS REQUIRED TO ATTACH MILLWORK.
3. GENERAL CONTRACTOR SHALL COORDINATE UTILITIES & SERVICES REQUIRED AT MILLWORK UNITS INCLUDING BUT NOT LIMITED TO: (TELEPHONE, ELECTRICAL, MEDICAL GASES, COMPUTER SERVICE, ETC.)
4. SUBMIT MATERIAL SAMPLES & F.V. ALL CONDITIONS PRIOR TO FABRICATION OF CASEWORK.
5. ALL LOCKS ON DRAWERS, DOORS, CABINETS, ETC. TO BE KEYED ALIKE. GC TO COORDINATE WITH HARDWARE VEDOR.

DAMMON ENGINEERING, INC.
LOUISIANA & MISSISSIPPI
Chief Engineer: Brian Mistich, PE
554 Old Spanish Trail
Slidell, LA 70458
www.dammonengineering.com
info@dammonengineering.com
PH: 985.649.5832

#	DESCRIPTION	DATE

REVISIONS

SEAL:

PROGRESS SET

NEW MEDICAL OFFICE
DIANA OAK HARBOR REAL ESTATE LLC
540 OAK HARBOR BLVD
SLIDELL, LA 70458

JOB No:	2513	DATE:	06-03-2025
DRAWN BY:	CKD	CHECKED BY:	JMS

The above drawings and specifications, designs and arrangements represented thereby are and shall remain the property of Dammon Engineering, and no part thereof shall be copied, disclosed to others, or used in connection with any work or project other than the specific project for which the have been prepared and developed without written consent of Dammon Engineering. Visual contact with these drawings or specifications shall constitute conclusive evidence of acceptance of these restrictions.

SHEET TITLE:
MILLWORK CONT.

DRAWING NUMBER:
A11.1

SHEET No: 28 of 52