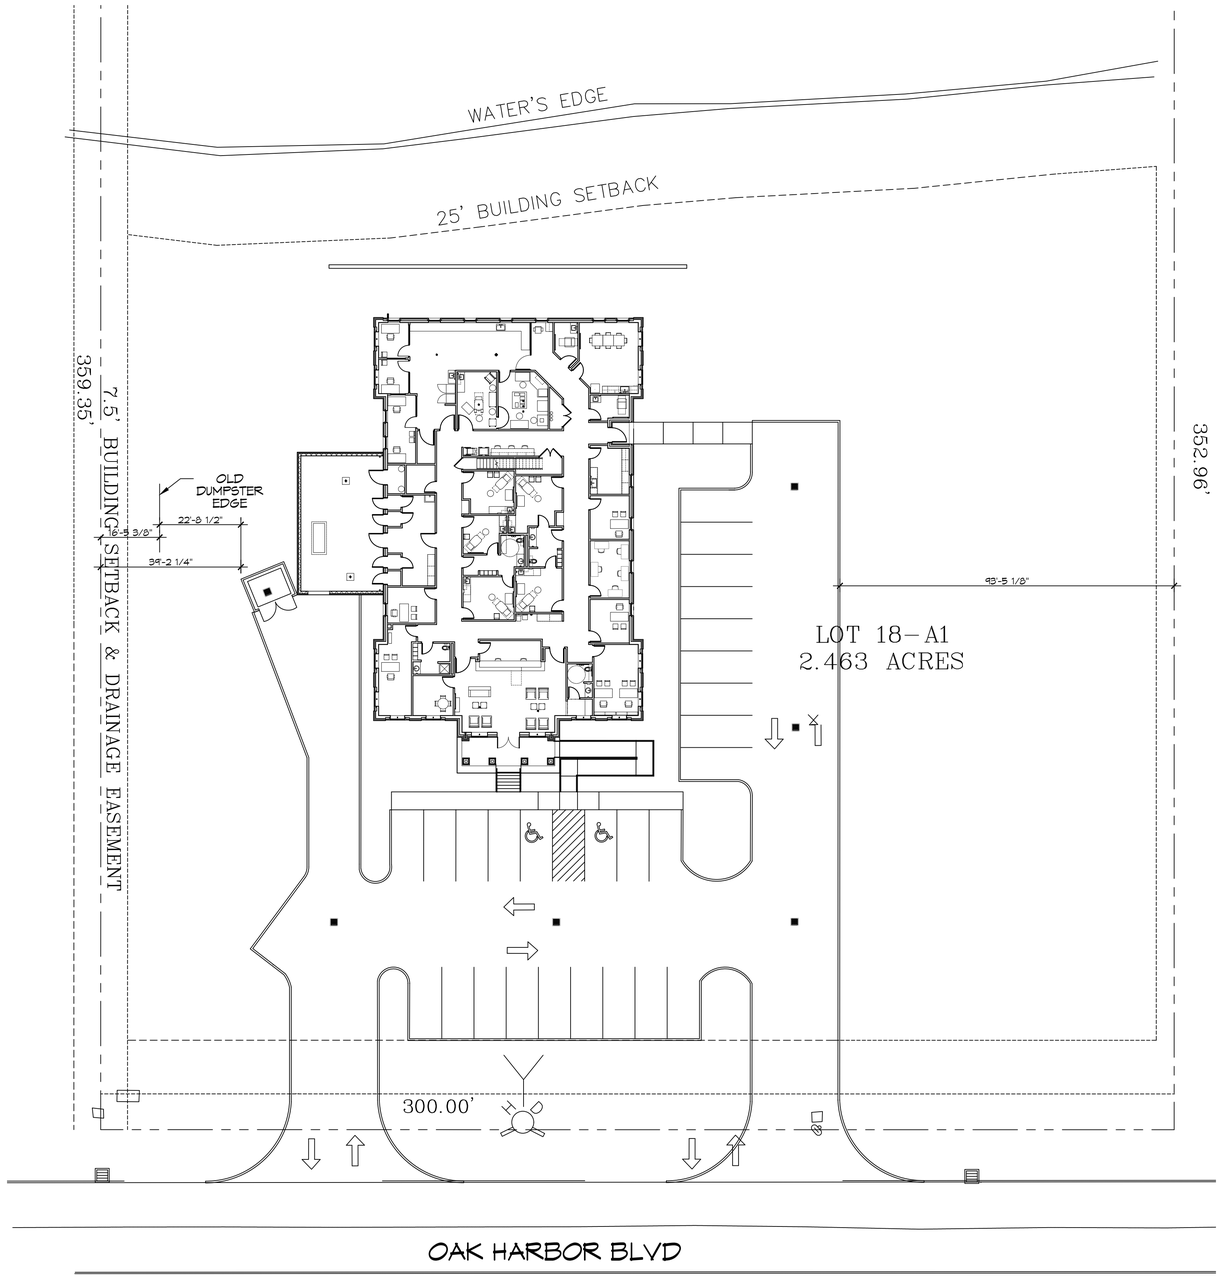

1 PROPSOED SITE PLAN
SCALE: 1" = 20'

DAMMON ENGINEERING, INC.
LOUISIANA & MISSISSIPPI

Chief Engineer: Brian Mistich, PE
554 Old Spanish Trail
Slidell, LA 70458
www.dammonengineering.com
info@dammonengineering.com
PH: 985.649.5832

#	DESCRIPTION	DATE

REVISIONS

SEAL:

NEW MEDICAL OFFICE

DIANA OAK HARBOR REAL ESTATE LLC

540 OAK HARBOR BLVD
SLIDELL, LA 70458

JOB No:	2513
DATE:	06-03-2025
DRAWN BY:	CKD
CHECKED BY:	JMS

The plans, drawings and specifications, designs and arrangements represented herein are the property of Dammon Engineering and as such therein shall be used for the project for which they are prepared and shall not be used for any other purpose without the written consent of Dammon Engineering. Visual contact with these drawings or specifications constitutes acceptance of the restrictions stated herein.

SHEET TITLE:
PROPOSED SITE PLAN

DRAWING NUMBER:
C1

SHEET No: 3 of 52