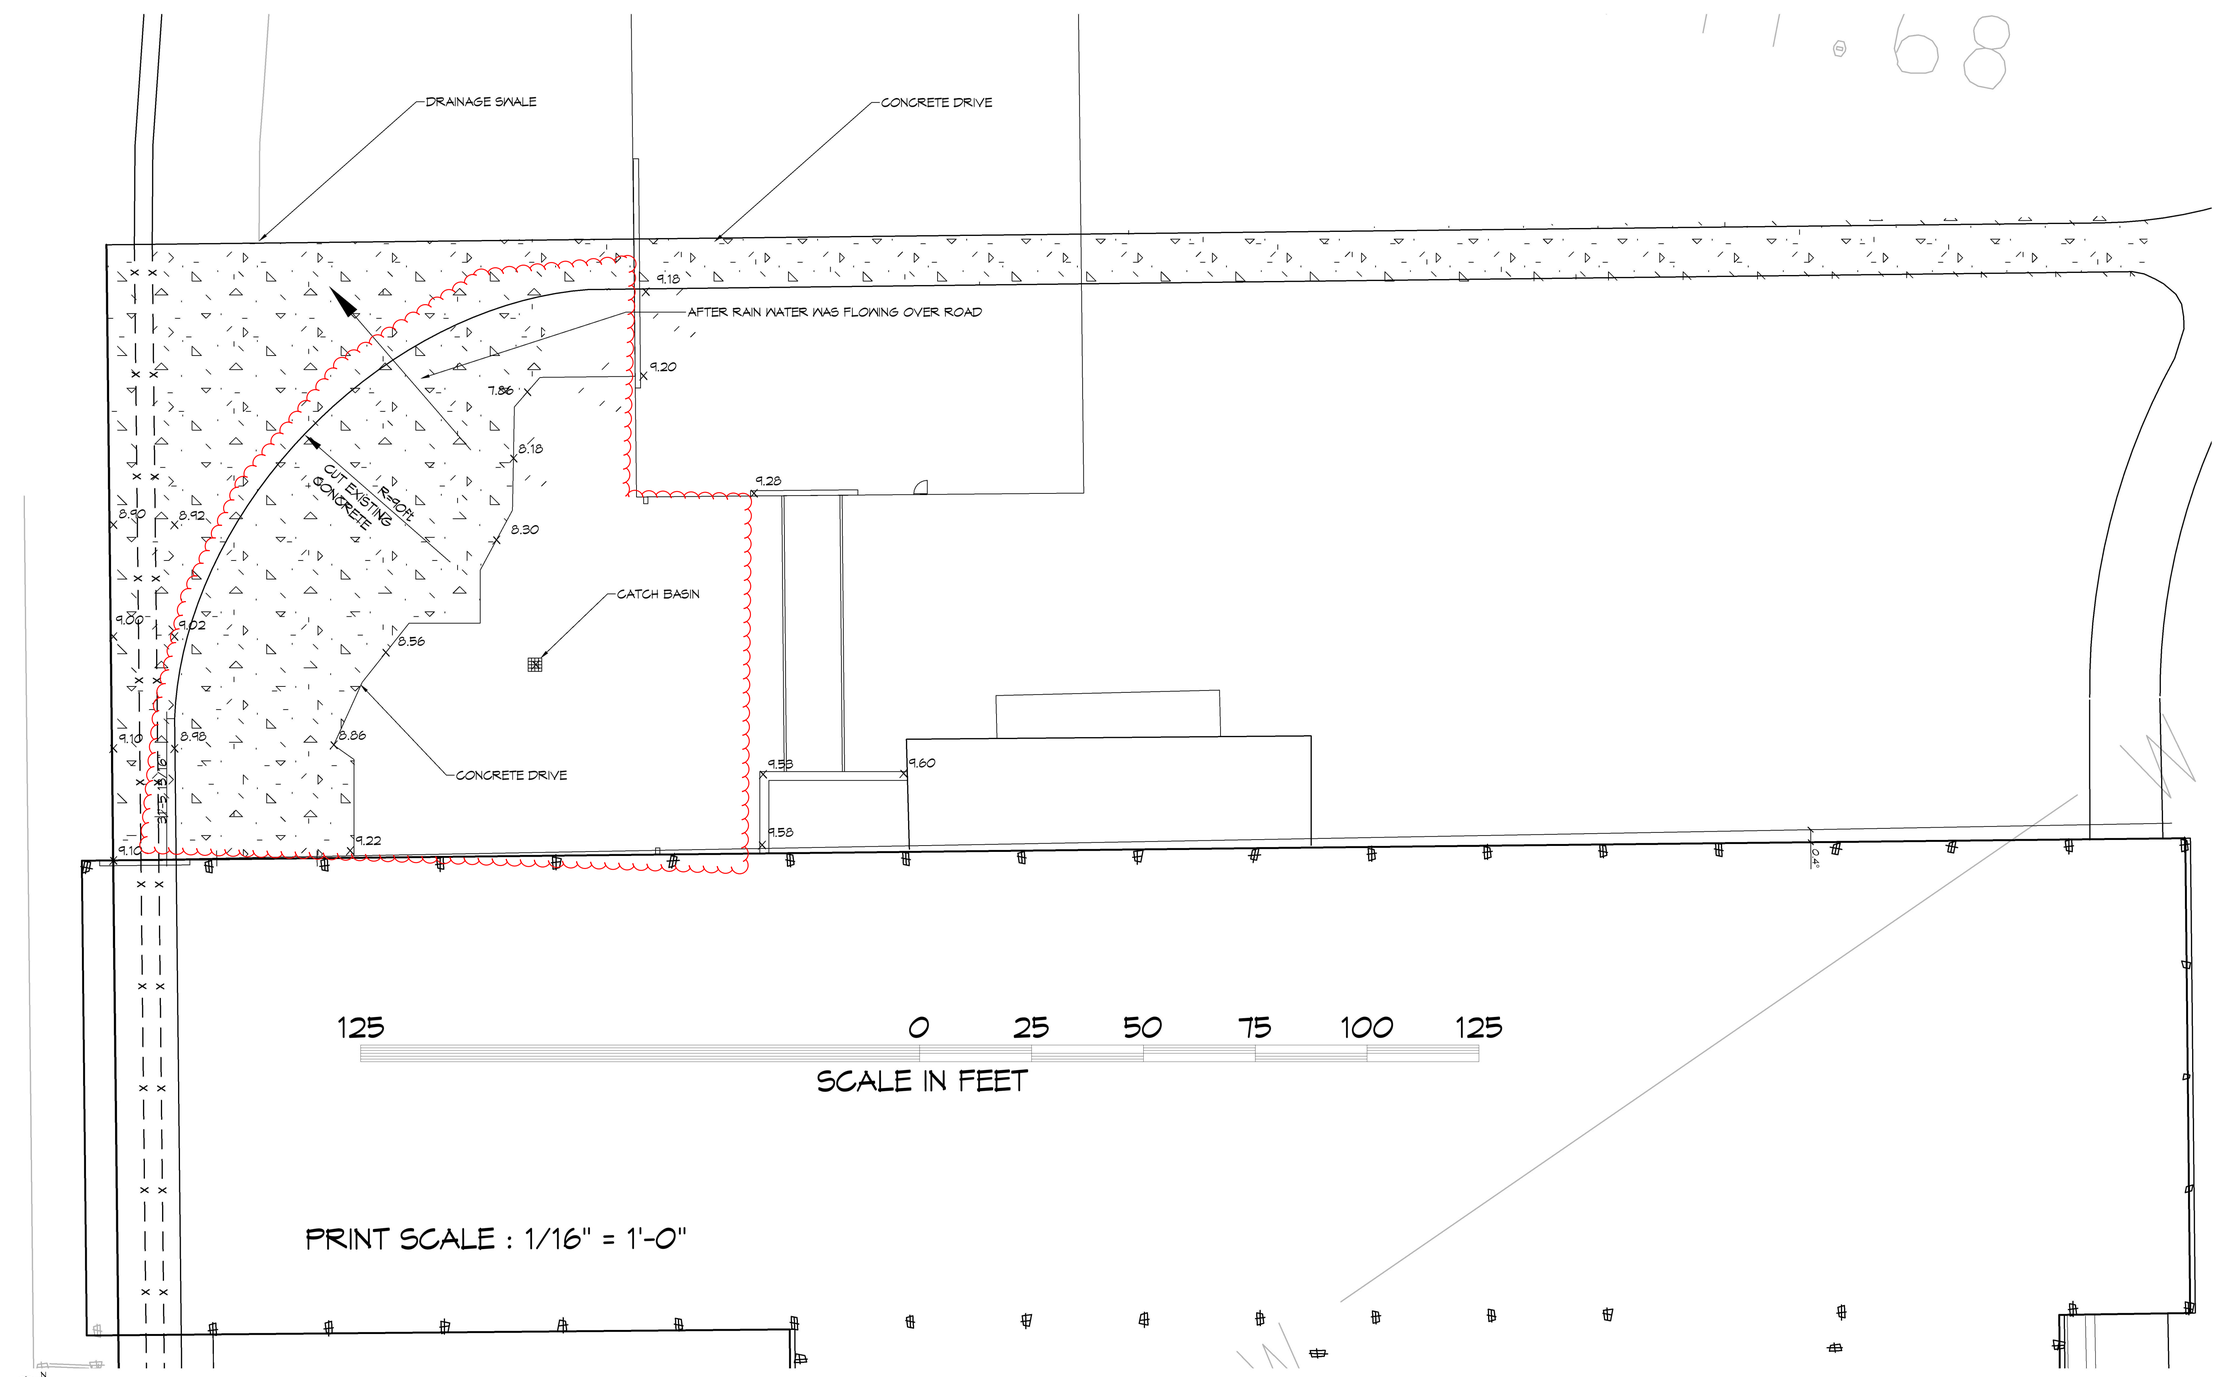

1 FOUNDATION PLAN
SCALE: 3/16"=1'-0"

DAMMON ENGINEERING, INC.
LOUISIANA & MISSISSIPPI

Chief Engineer: Brian Mistich, PE
LA License No. 34641
Slidell, LA 70458
www.dammonengineering.com
info@dammonengineering.com
PH: 985.649.5832

#	DESCRIPTION	DATE

REVISIONS

SEAL:

MATERIAL STORAGE YARD
JINDAL TUBULAR USA
13042 SEA PLANE RD.
BAY ST. LOUIS, MS 39520

JOB No:	2510	DATE:	3/2/2025
DRAWN BY:	LP	CHECKED BY:	DPD

The data contained in these plans and specifications shall not be used for any purpose other than that for which it was prepared and provided without written consent of Dammon Engineering, Inc. Any reproduction or distribution of these plans and specifications, or any parts thereof, without written consent of Dammon Engineering, Inc. is prohibited.

SHEET TITLE:
FOUNDATION PLAN

DRAWING NUMBER:
S101

SHEET No: 1 of 2

FILE NAME: J:\- INDUSTRIAL SITES\3510 - Jindal Tubular - Material Storage Slab\Drawings\Current\3510 - Foundation Plan.dwg PLOT DATE & TIME: Friday, February 21, 2025 2:41:39 PM