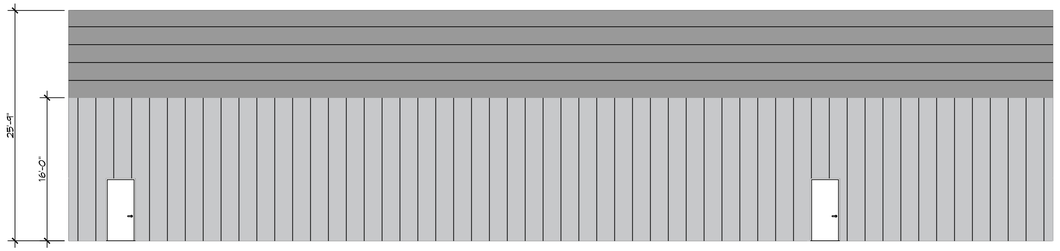

4 REAR ELEVATION
SCALE: 1/8"=1'-0"

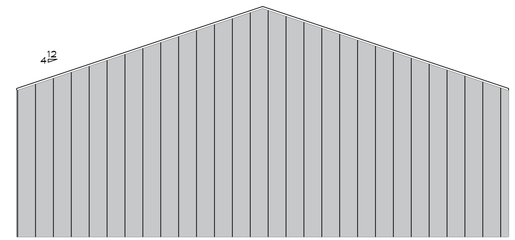

5 RIGHT ELEVATION
SCALE: 1/8"=1'-0"

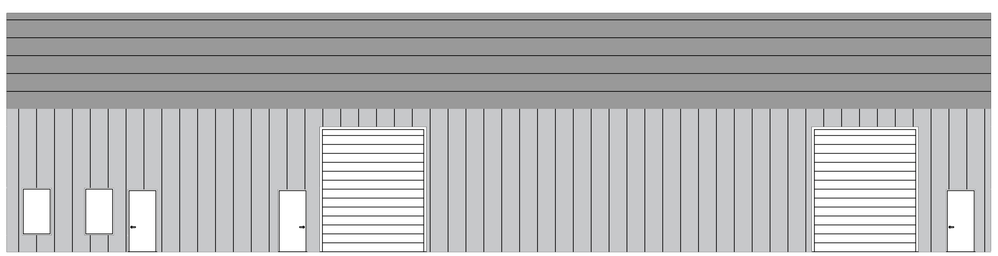

6 FRONT ELEVATION
SCALE: 1/8"=1'-0"

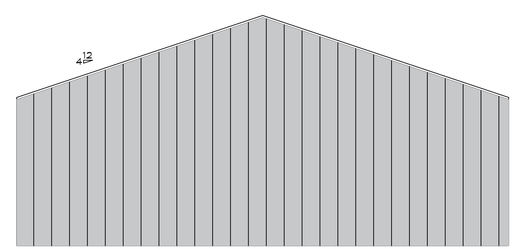

7 LEFT ELEVATION
SCALE: 1/8"=1'-0"

DAMMON ENGINEERING, INC.
LOUISIANA & MISSISSIPPI
www.dammonengineering.com
info@dammonengineering.com
PH: 985.649.5832
Chief Engineer: Brian Mistich, PE
5544 Scenic Trail
Slidell, LA 70458

REVISIONS

#	DESCRIPTION	DATE

SEAL:
STATE OF LOUISIANA
BRIAN A. MISTICH
License No. 30187
PROFESSIONAL ENGINEER

NEW OFFICE WAREHOUSE
LEWIS A/C
3510A COAST BOULEVARD
SLIDELL, LA 70460

JOB No:
DATE: 1-22-2026
DRAWN BY: GKD
CHECKED BY: JMS

These plans remain the property of Dammon Engineering, and are not to be used for any other project than that for which they have been prepared and developed without written consent of Dammon Engineering. Copyright © 2026 Dammon Engineering, All Rights Reserved.

SHEET TITLE:
EXTERIOR ELEVATIONS

DRAWING NUMBER:
A102

SHEET No: 6 of 12

FILE NAME: J:\- Office Warehouse\Lewis AC Slidell\Current Drawings\A102 - Exterior Elevations.dwg PLOT DATE & TIME: Monday, February 23, 2026 8:59:49 AM