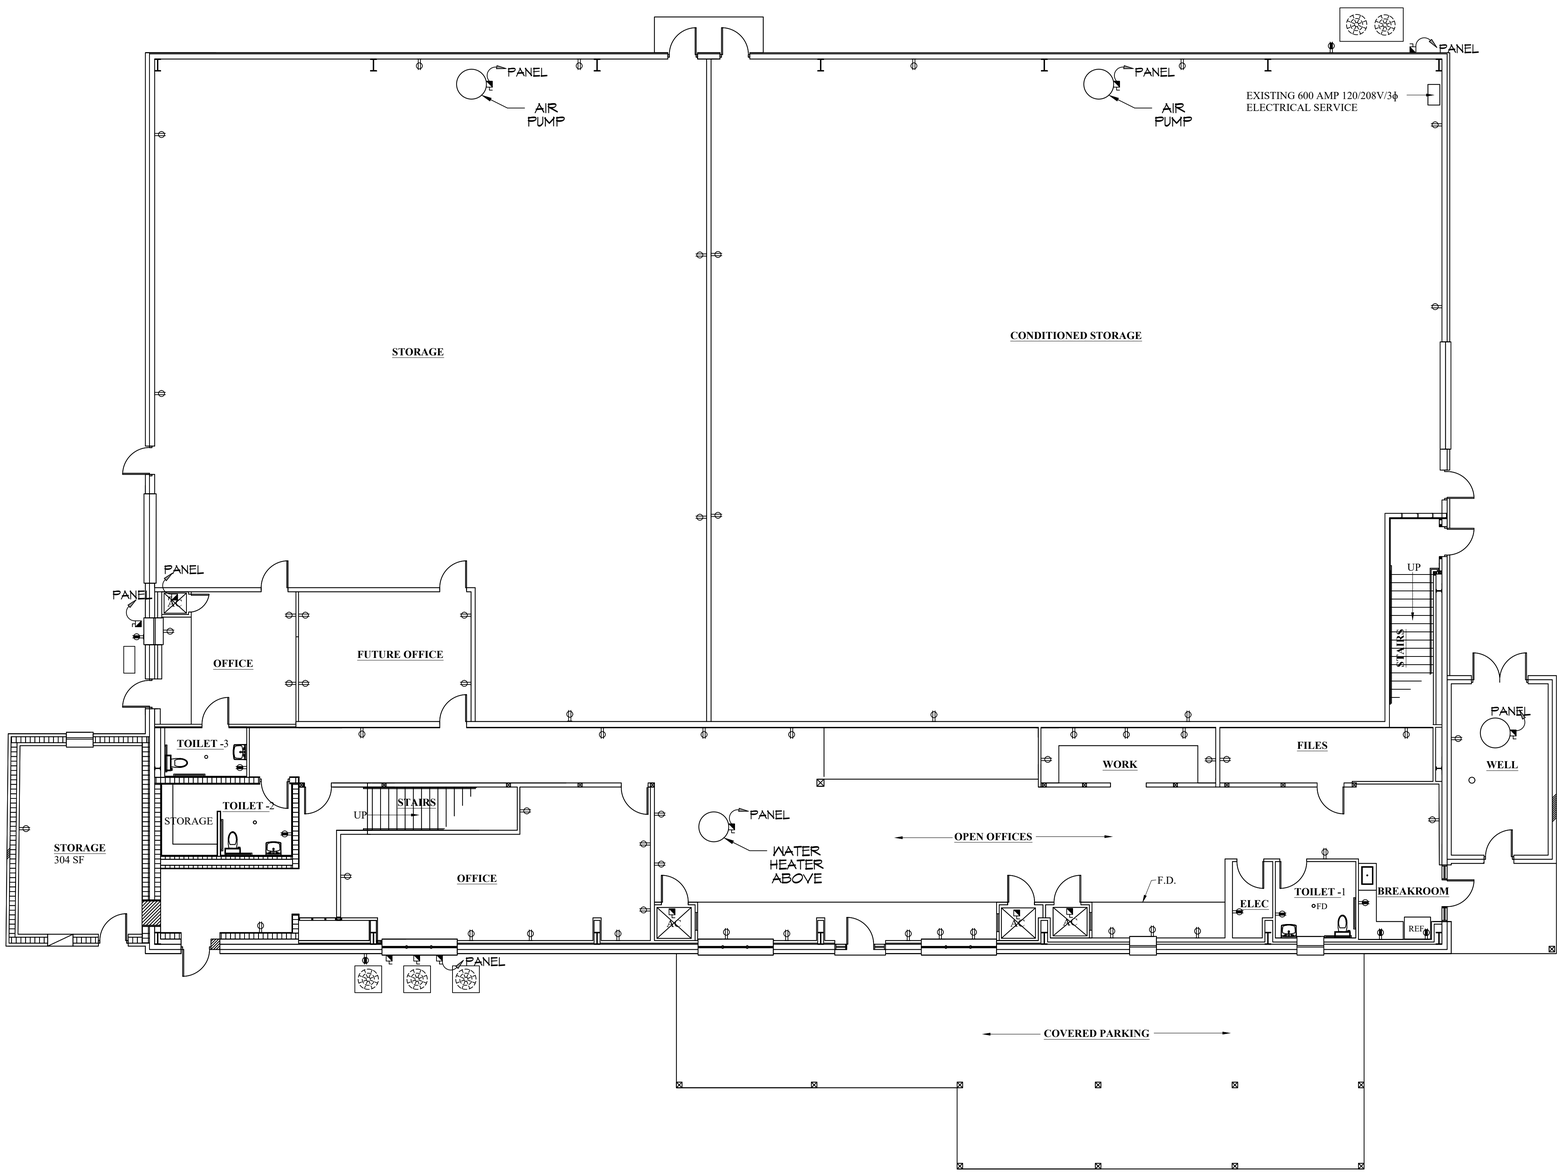

27 FIRST FLOOR POWER PLAN
SCALE: 1/8"=1'-0"

DAMMON ENGINEERING, INC.
LOUISIANA & MISSISSIPPI

Chief Engineer: Brian Mistich, PE
554 Old Spanish Trail
Slidell, LA 70458
www.dammoneningineering.com
info@dammoneningineering.com
PH: 985.649.5932

REVISIONS

#	DESCRIPTION	DATE

SEAL:

MANZELLA
39229 MANZELLA DRIVE,
SLIDELL, LOUISIANA

JOB No:		DATE:	11-19-2024
DRAWN BY:	CAD	CHECKED BY:	CAD

SHEET TITLE:
FIRST FLOOR POWER PLAN

DRAWING NUMBER:
E101

SHEET No: 6 of # 9