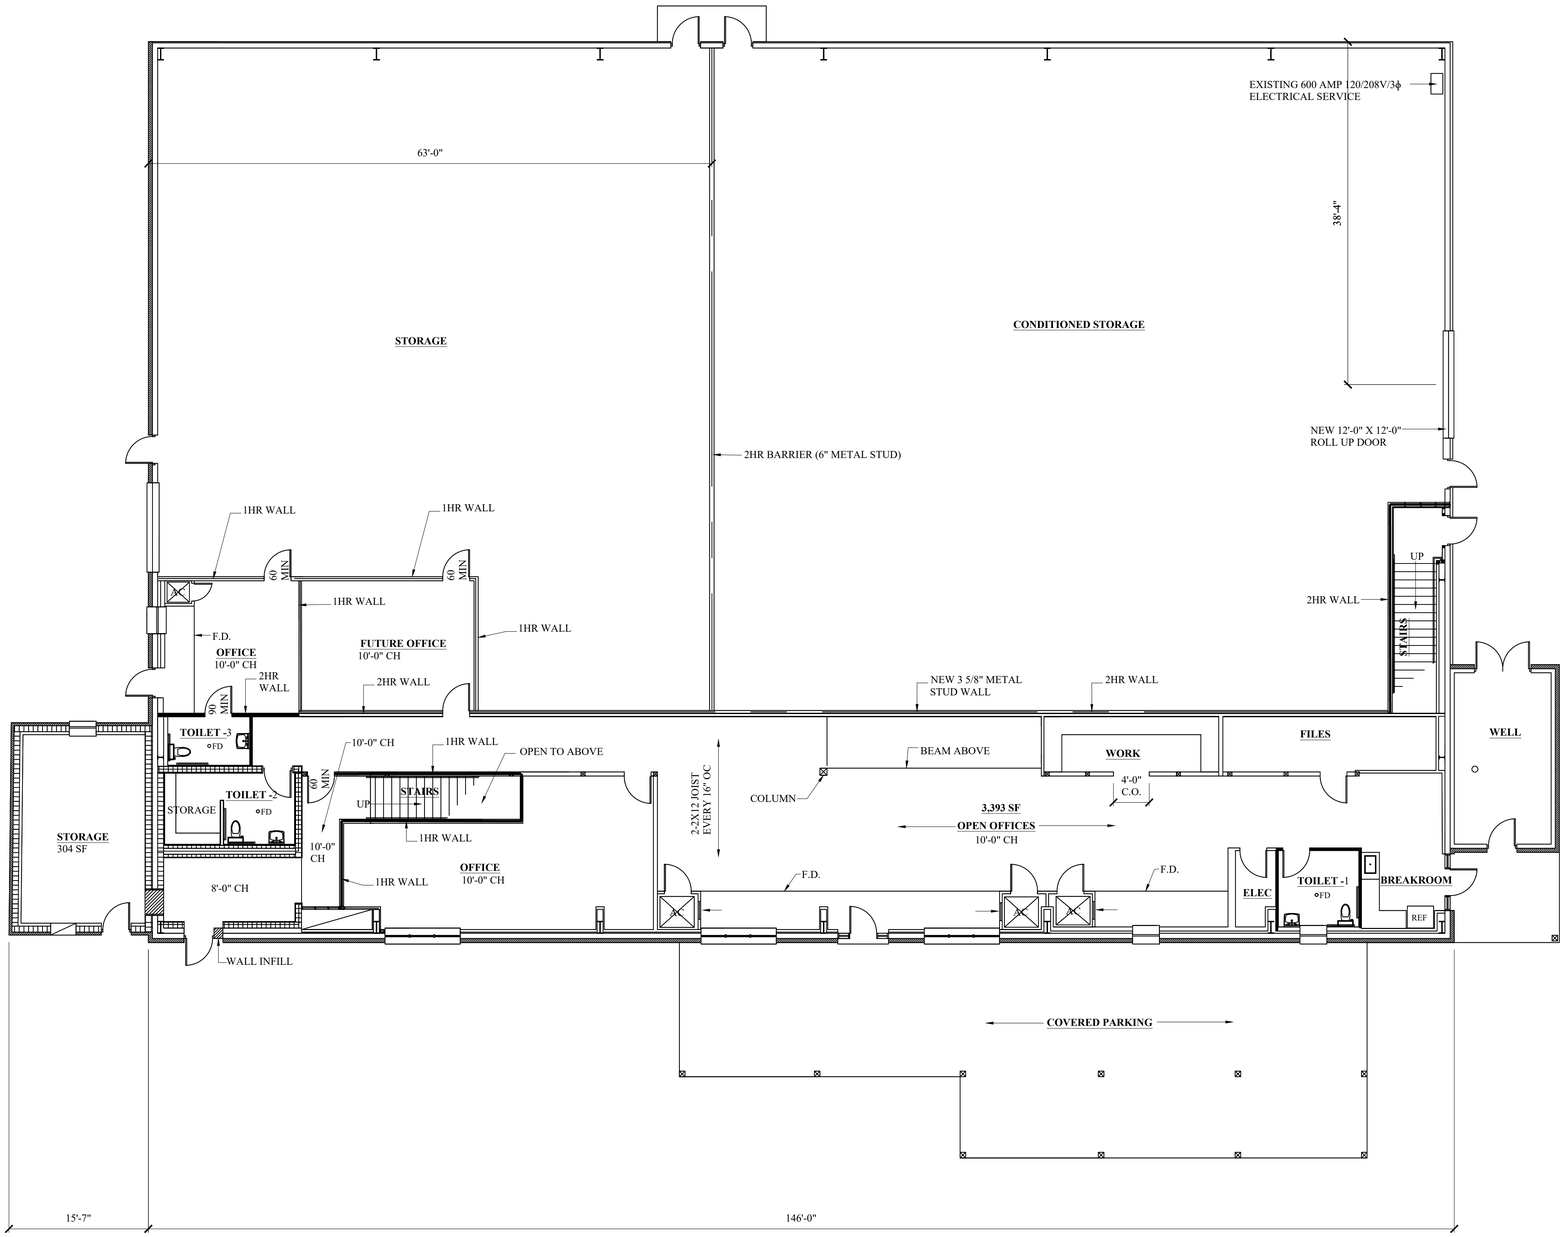

27 FIRST FLOOR POWER PLAN
SCALE: 1/8"=1'-0"

DAMMON ENGINEERING, INC.
LOUISIANA & MISSISSIPPI

Chief Engineer: Brian Mistich, PE
554 Old Spanish Trail
Slidell, LA 70458
www.dammoneningineering.com
info@dammoneningineering.com
PH: 985.649.5932

REVISIONS

#	DESCRIPTION	DATE

SEAL:

MANZELLA
39229 MANZELLA DRIVE,
SLIDELL, LOUISIANA

JOB No:	
DATE:	11-19-2024
DRAWN BY:	CAD
CHECKED BY:	CAD

THIS INSTRUMENT AND ALL RIGHTS GOVERNING OWNERSHIP AND REPRODUCTION OF THE DRAWINGS, DESIGNS, PLANS, SPECIFICATIONS, REPORTS AND OTHER DOCUMENTS PREPARED BY DAMMON ENGINEERING, INC. SHALL REMAIN THE PROPERTY OF DAMMON ENGINEERING, INC. NO PART THEREOF SHALL BE PLACED IN ANY PUBLIC OR PRIVATE RECORD, SUBMITTED TO ANY PUBLIC AGENCY, OR USED IN ANY WORK OR ACTIVITY OTHER THAN THE SPECIFIC PROJECT FOR WHICH THE DOCUMENTS WERE PREPARED WITHOUT THE WRITTEN PERMISSION OF DAMMON ENGINEERING, INC.

SHEET TITLE:
FIRST FLOOR POWER PLAN

DRAWING NUMBER:
E101

SHEET No: 6 of # 9

FILE NAME: J:_Office Workroom\Manzella Apartments\Current Drawings\E100 - First Floor Electrical Drawings - RCSE DATE & TIME: Monday, December 2, 2024 3:40:08 pm