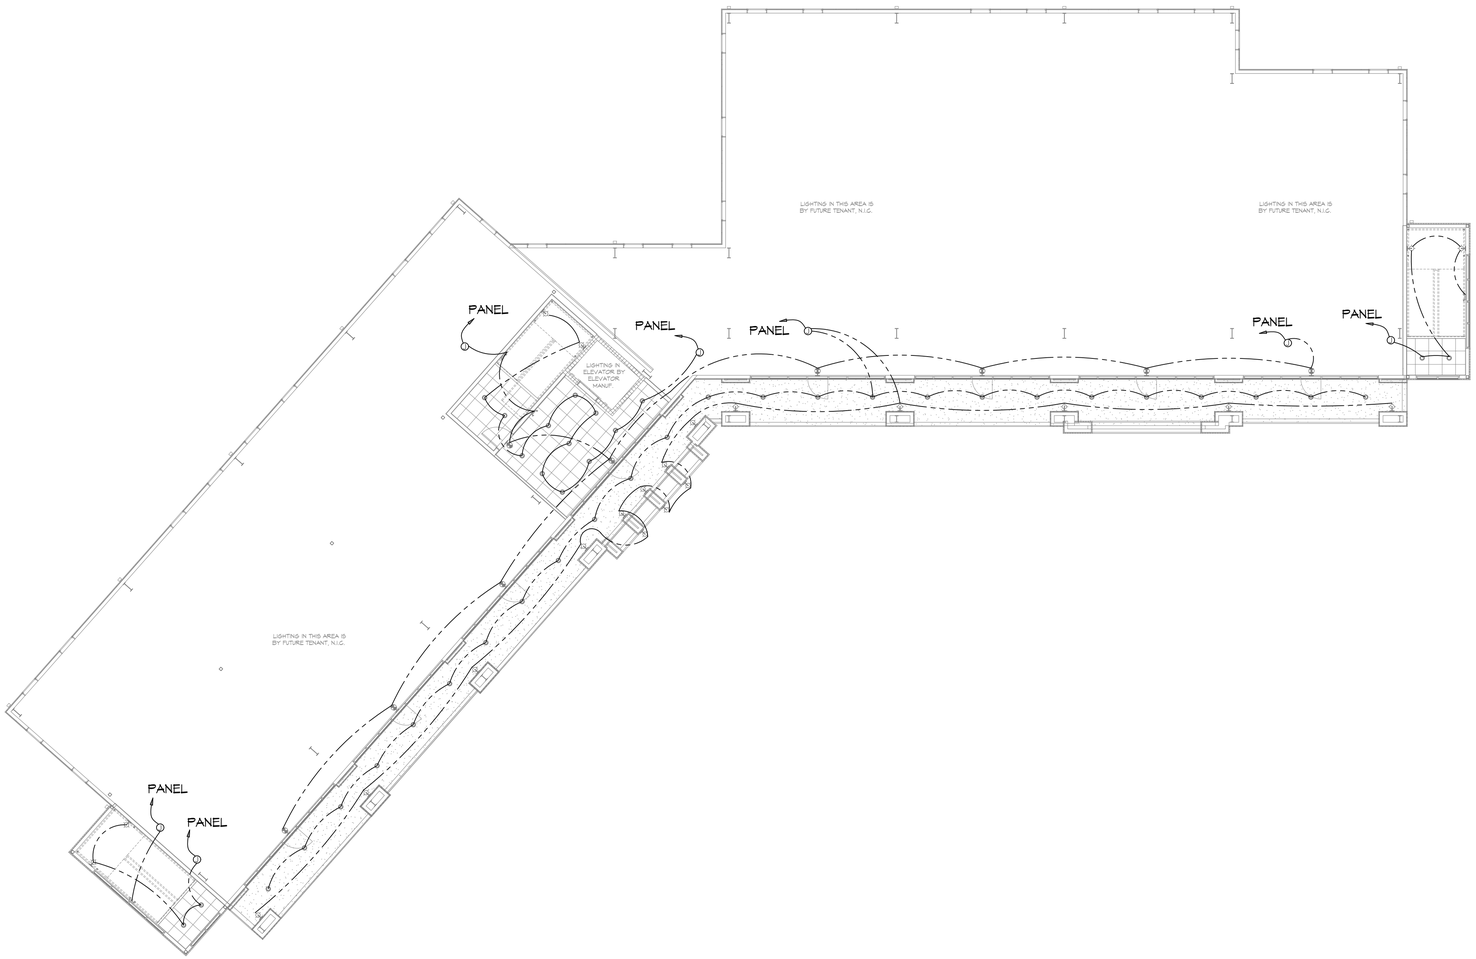

2 SECOND FLOOR LIGHTING PLAN

SCALE: 3/32"=1'-0"

LIGHTING LEGEND

- EXIT LIGHT FIXTURE - CEILING MOUNTED WITH 90 MINUTE BACKUP
- EMERGENCY LIGHT - WALL MOUNTED W/90 MINUTE BACKUP
- RECESSED CAN LIGHT
- EXTERIOR LIGHT
- JUNCTION BOX

DAMMON ENGINEERING, INC.
LOUISIANA & MISSISSIPPI
www.dammonengineering.com
info@dammonengineering.com
PH: 985.649.5932
Chief Engineer: Brian Mistich, PE
534 Old Spanish Trail
Slidell, LA 70458

REVISIONS

#	DESCRIPTION	DATE

SEAL:

MIXED USE DEVELOPMENT

I-10 SOUTH SERVICE ROAD
METAIRIE LOUISIANA

JOB No:		DATE:	12-05-2024
DRAWN BY:	CAD	CHECKED BY:	CAD

SHEET TITLE:
SECOND FLOOR LIGHTING PLAN

DRAWING NUMBER:
E103

SHEET No: 10 of # 15