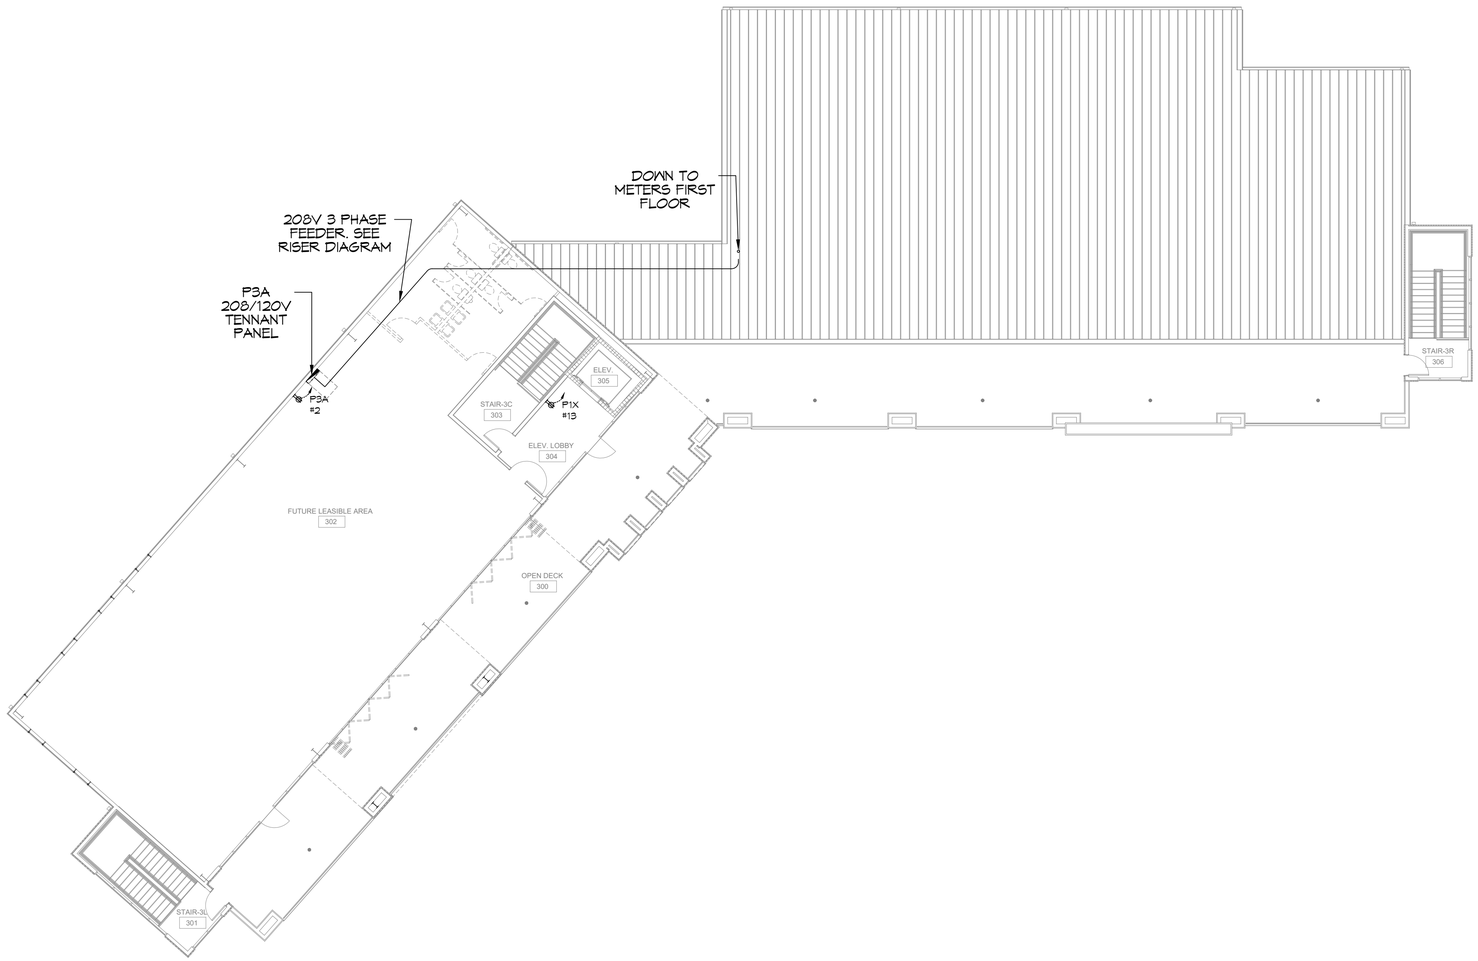

29 THIRD FLOOR POWER PLAN

SCALE: 3/32"=1'-0"

DAMMON ENGINEERING, INC.
LOUISIANA & MISSISSIPPI

Chief Engineer: Brian Mistich, PE
554 Old Spanish Trail
Slidell, LA 70458

www.dammoneningineering.com
info@dammoneningineering.com
PH: 985.649.5932

REVISIONS

#	DESCRIPTION	DATE

SEAL:

MIXED USE DEVELOPMENT

I-10 SOUTH SERVICE ROAD
METAIRIE LOUISIANA

JOB No:
DATE: 01-03-2025
DRAWN BY: CKD
CHECKED BY: RJK

THIS DRAWING AND SPECIFICATION IS THE PROPERTY AND INTELLECTUAL PROPERTY OF DAMMON ENGINEERING, INC. IT IS NOT TO BE REPRODUCED IN WHOLE OR IN PART WITHOUT THE WRITTEN PERMISSION OF DAMMON ENGINEERING, INC. ANY REPRODUCTION OF THIS DRAWING WITHOUT THE WRITTEN PERMISSION OF DAMMON ENGINEERING, INC. IS A VIOLATION OF THE LAW.

SHEET TITLE:
THIRD FLOOR POWER PLAN

DRAWING NUMBER:
E107

SHEET No: 13 of 15