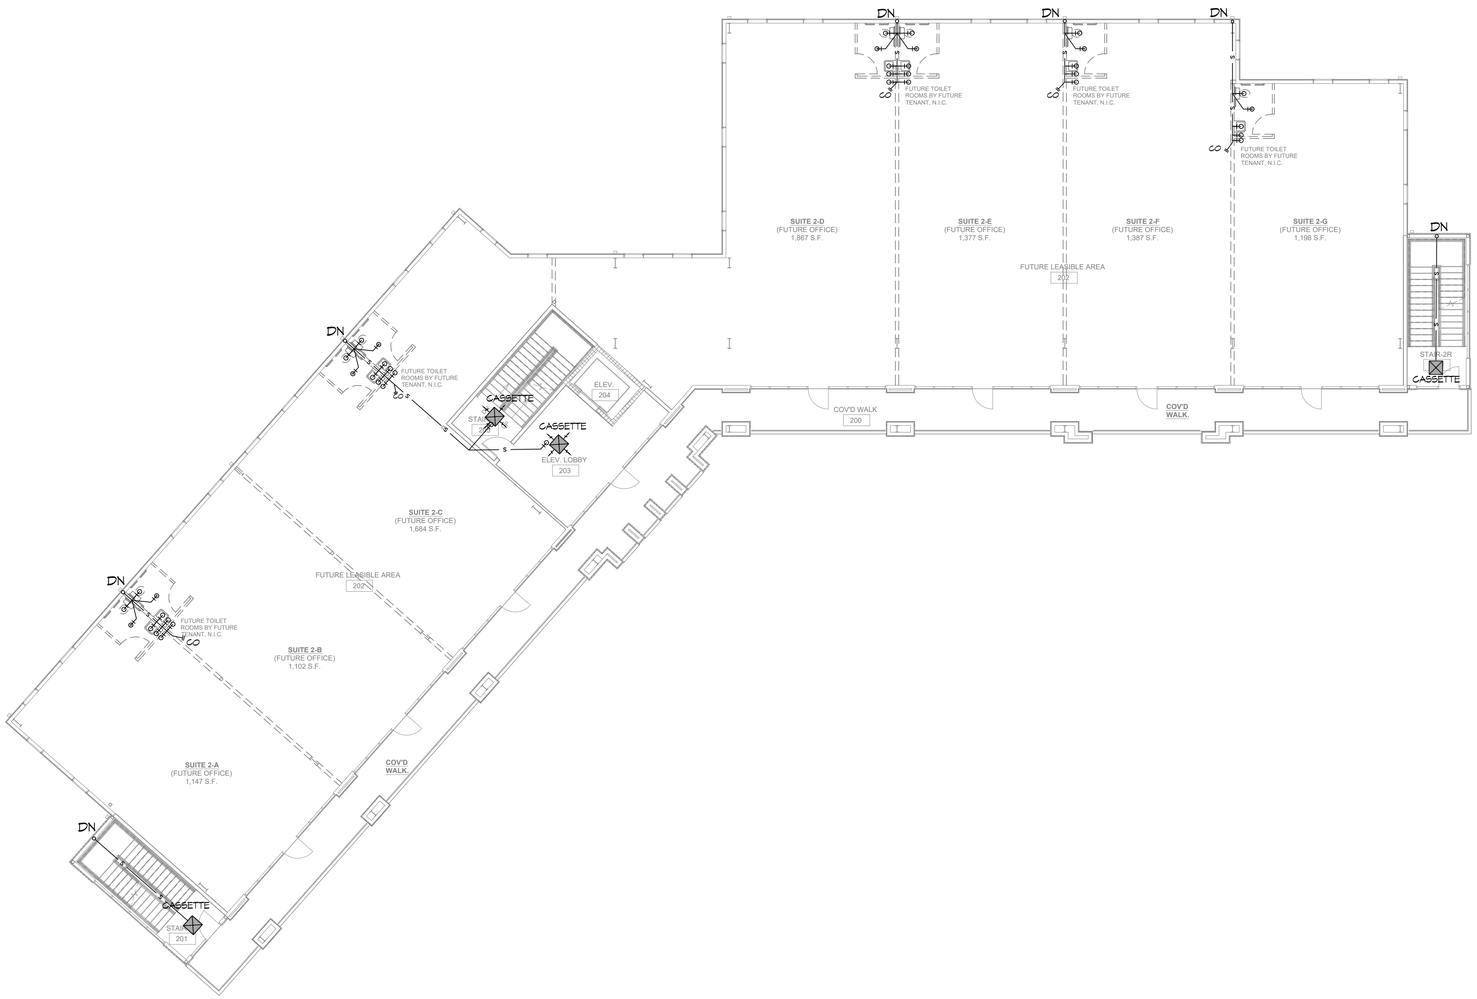

8 SECOND FLOOR PLUMBING PLAN
SCALE: 3/32"=1'-0"

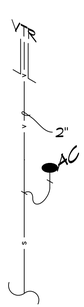

9 #2 L RISER
SCALE: N.T.S.

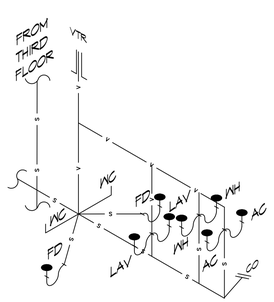

10 #2 A/B RISER
SCALE: N.T.S.

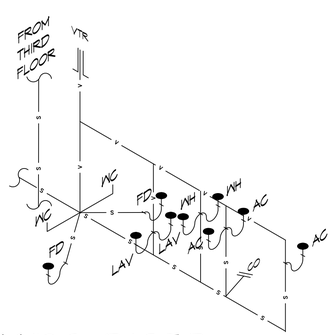

11 #2 C RISER
SCALE: N.T.S.

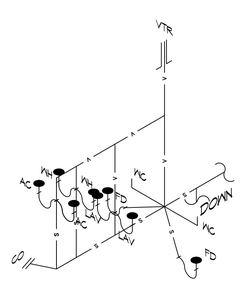

12 #2 D/E RISER
SCALE: N.T.S.

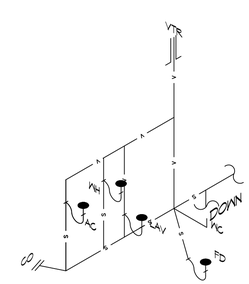

13 #2 F RISER
SCALE: N.T.S.

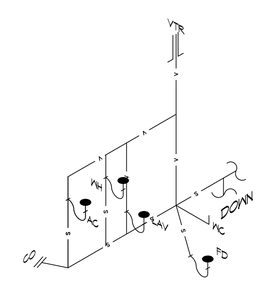

14 #2 F/G RISER
SCALE: N.T.S.

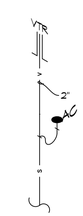

15 #1 R RISER
SCALE: N.T.S.

DAMMON ENGINEERING, INC.
LOUISIANA & MISSISSIPPI

Chief Engineer: Brian Mistich, PE
554 Old Spanish Trail
Slidell, LA 70458

www.dammonengineering.com
info@dammonengineering.com
PH: 985.649.5832

#	DESCRIPTION	DATE

REVISIONS

SEAL:

MIXED USE DEVELOPMENT

I-10 SOUTH SERVICE ROAD
METAIRIE LOUISIANA

DRAWN BY:	CKD	DATE:	01-03-2025
JOB No:		CHECKED BY:	BAM

This plans & drawings are, and contribute, designs and drawings protected by Copyright laws and shall remain the property of Dammon Engineering, and the plans therein shall be used only for the purpose for which they are intended. Any other use or reproduction without the written consent of Dammon Engineering, is prohibited. Report any errors, omissions or conflicts to Dammon Engineering. Do not scale drawings. Contractor shall verify all dimensions, conditions and specifications prior to commencement of work.

SHEET TITLE:
SECOND FLOOR PLUMBING PLAN AND RISER DIAGRAM

DRAWING NUMBER:
P102

SHEET No: 2 of 15

FILE NAME: J:\- Offices\Vinny Brown SHAW\Current Drawings\P102 - Second Floor Plumbing Riser.dwg PLOT DATE & TIME: Wednesday, January 8, 2025 9:18:30 AM