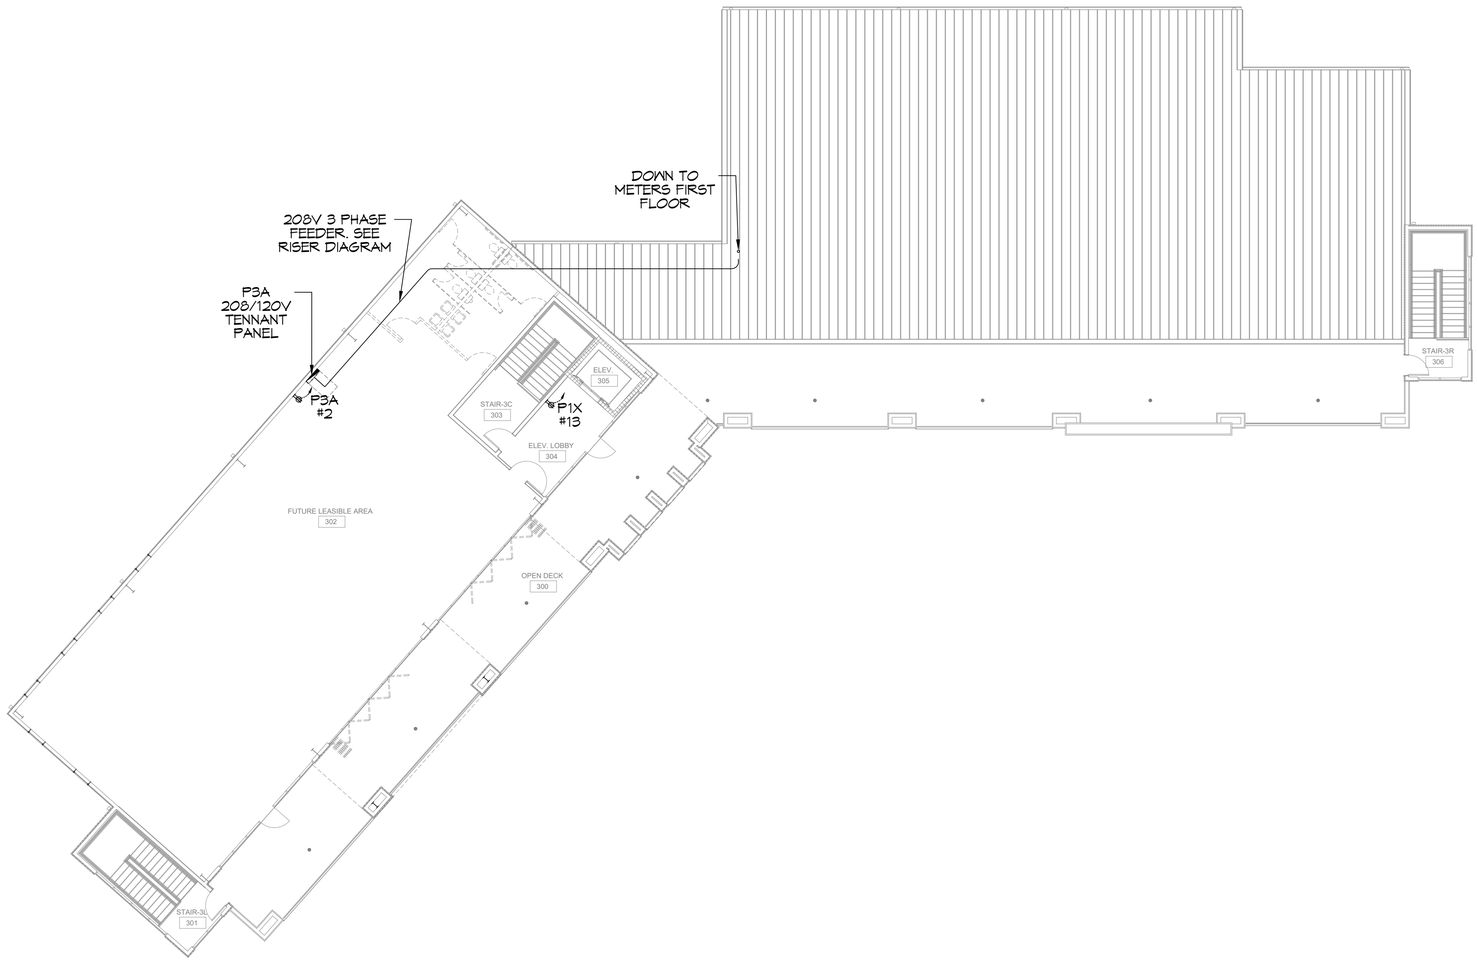

29 THIRD FLOOR POWER PLAN
SCALE: 3/32"=1'-0"

DAMMON ENGINEERING, INC.
LOUISIANA & MISSISSIPPI

Chief Engineer: Brian Mistich, PE
554 Old Spanish Trail
Slidell, LA 70458
www.dammonengineering.com
info@dammonengineering.com
PH: 985.649.5932

REVISIONS

#	DESCRIPTION	DATE

SEAL:

MIXED USE DEVELOPMENT
I-10 SOUTH SERVICE ROAD
METAIRIE LOUISIANA

JOB No:
DATE: 01-03-2025
DRAWN BY: CKD
CHECKED BY: RJK

THIS DRAWING AND SPECIFICATION, INCLUDING WORK AS IS, AS AN INSTRUMENT OF SERVICE IS THE PROPERTY OF DAMMON ENGINEERING, INC. AND SHALL NOT BE SOLD OR OTHERWISE TRANSFERRED. THE REPRODUCTION, ALTERATION OR REPUBLICATION IN WHOLE OR IN PART, BY ANY METHOD OR PROCESS KNOWN OR HEREAFTER DEVISED, WITHOUT THE EXPRESS WRITTEN PERMISSION OF DAMMON ENGINEERING, INC. IS PROHIBITED. ANY REUSE OF THE DRAWINGS AND SPECIFICATIONS FOR OTHER THAN THE SPECIFIC PROJECT FOR WHICH THEY WERE PREPARED AND PUBLISHED, OR ANY REPRODUCTION OF THE DRAWINGS AND SPECIFICATIONS WITHOUT THE WRITTEN CONSENT OF DAMMON ENGINEERING, INC. IS PROHIBITED.

SHEET TITLE:
THIRD FLOOR POWER PLAN

DRAWING NUMBER:
E107

SHEET No: 13 of 15