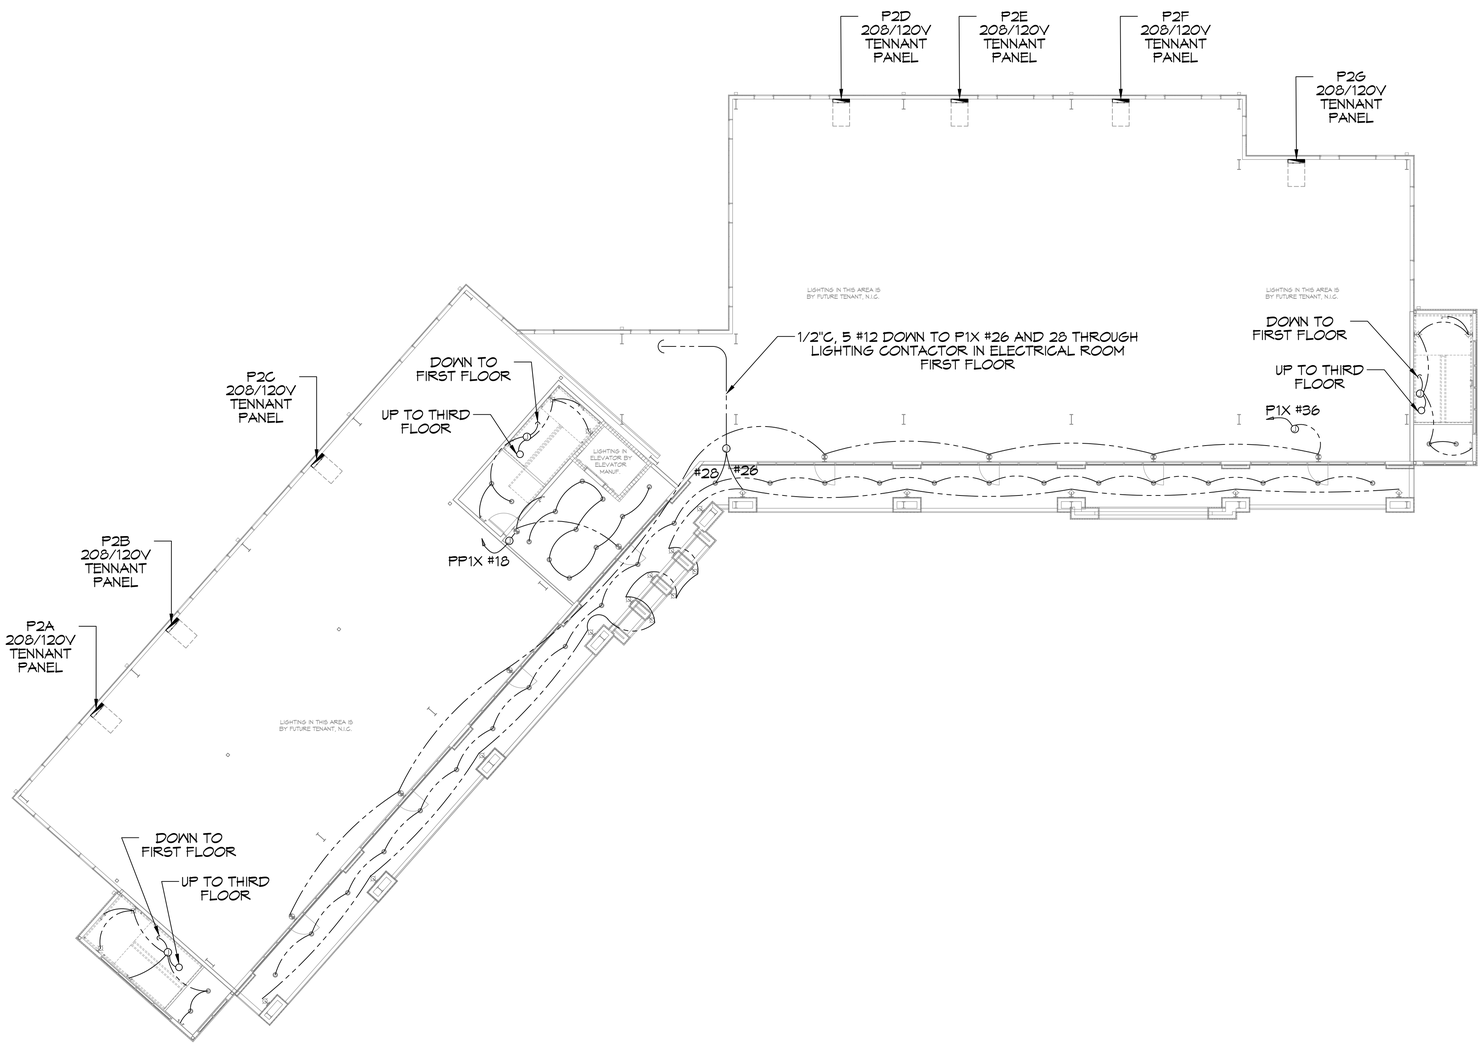


## 19 SECOND FLOOR LIGHTING PLAN

SCALE: 3/32"=1'-0"

DAMMON ENGINEERING, INC.
LOUISIANA & MISSISSIPPI

Chief Engineer: Brian Mistich, PE
534 Old Spanish Trail
Slidell, LA 70458
www.dammoneningineering.com
info@dammoneningineering.com
PH: 985.649.5932

REVISIONS

| # | DESCRIPTION | DATE |
|---|---|---|
| | | |

SEAL:

MIXED USE DEVELOPMENT

1-10 SOUTH SERVICE ROAD
METAIRIE LOUISIANA

JOB No:
DATE: 01-27-2025
DRAWN BY: CKD
CHECKED BY: RJK

THIS DRAWING AND SPECIFICATION IS BEING PROVIDED AS AN INSTRUMENT OF SERVICE THROUGH THE OFFICE OF DAMMON ENGINEERING, INC. AND IS THE PROPERTY OF DAMMON ENGINEERING, INC. IT IS TO BE RETURNED UPON REQUEST AND NOT TO BE LOANED, COPIED OR REPRODUCED IN WHOLE OR IN PART, NOR TO BE ASSIGNED TO ANY OTHER PERSON OR FIRM WITHOUT THE WRITTEN CONSENT OF DAMMON ENGINEERING, INC. ANY REPRODUCTION OR ALTERATION WITHOUT THE WRITTEN CONSENT OF DAMMON ENGINEERING, INC. IS PROHIBITED.
© DAMMON ENGINEERING, INC. 2025

SHEET TITLE:
SECOND FLOOR LIGHTING PLAN

DRAWING NUMBER:
E103

SHEET No: 9 of 15