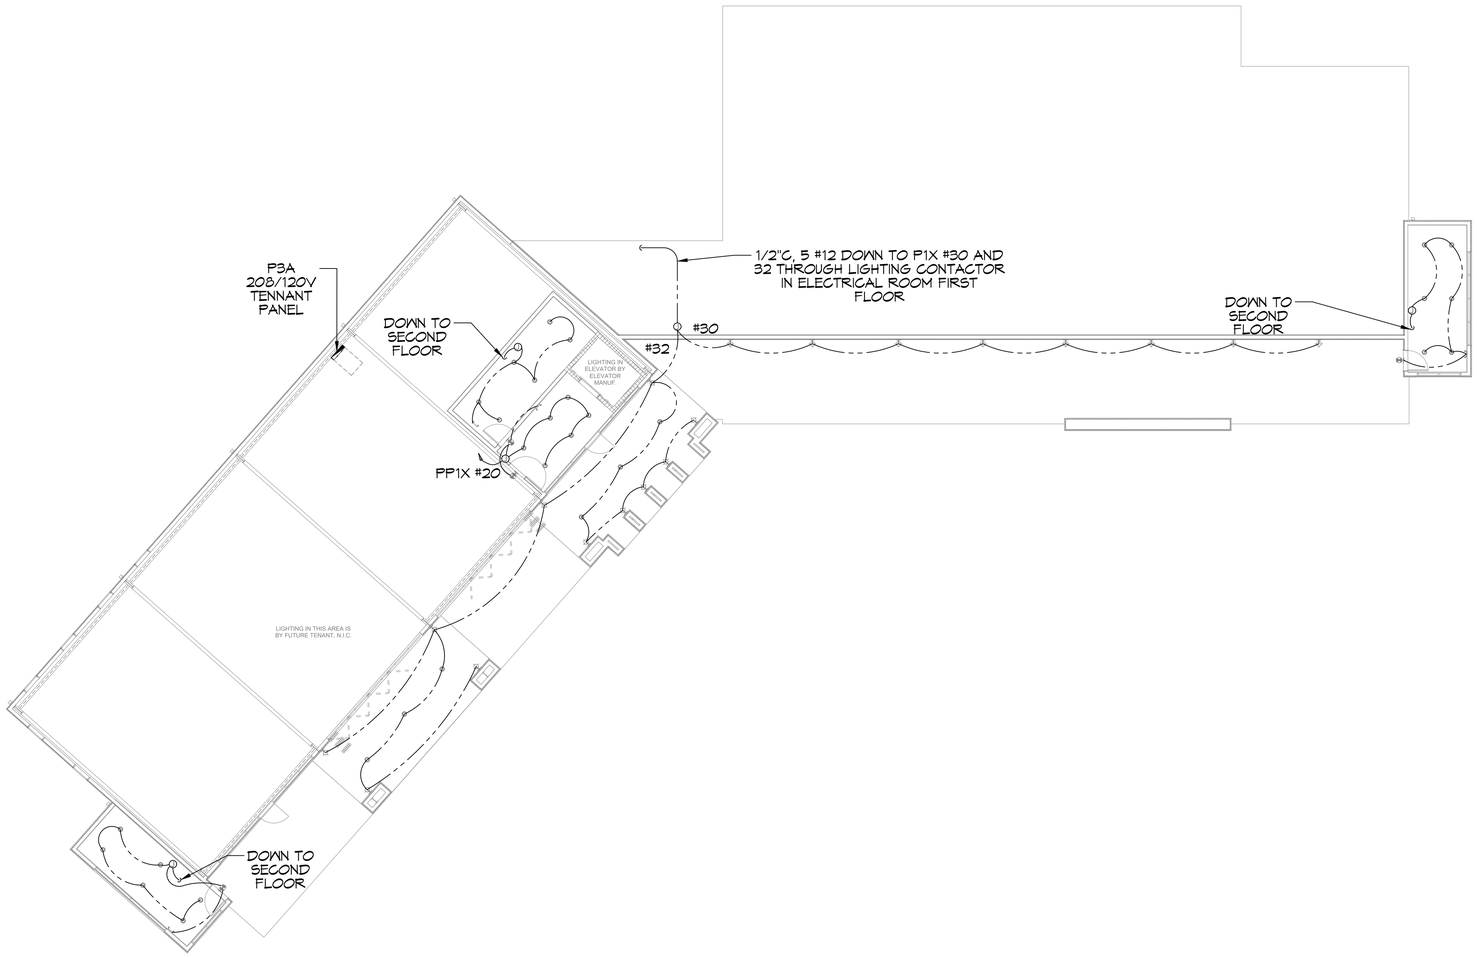

20 THIRD FLOOR LIGHTING PLAN

SCALE: 3/32"=1'-0"

DAMMON ENGINEERING, INC.
LOUISIANA & MISSISSIPPI

Chief Engineer: Brian Mistich, PE
534 Old Spanish Trail
Slidell, LA 70458

www.dammoneningineering.com
info@dammoneningineering.com
PH: 985.649.5932

REVISIONS

#	DESCRIPTION	DATE

SEAL:

MIXED USE DEVELOPMENT

I-10 SOUTH SERVICE ROAD
METAIRIE LOUISIANA

JOB No:
DATE: 01-27-2025
DRAWN BY: GKD
CHECKED BY: RJK

THIS DRAWING IS THE PROPERTY OF DAMMON ENGINEERING, INC. AND MUST BE RETURNED ON REQUEST. REPRODUCTION OF THIS DRAWING IN WHOLE OR IN PART IS PROHIBITED WITHOUT THE WRITTEN CONSENT OF DAMMON ENGINEERING, INC. THIS DRAWING OR ANY PART THEREOF MAY NOT BE USED FOR ANY PURPOSE OTHER THAN THE WORK SHOWN HEREON WITHOUT THE WRITTEN CONSENT OF DAMMON ENGINEERING, INC. ANY REPRODUCTIONS OR ANY PARTS THEREOF MUST BEAR THIS NOTICE.

SHEET TITLE:
THIRD FLOOR LIGHTING PLAN

DRAWING NUMBER:
E104

SHEET No: 10 of 15