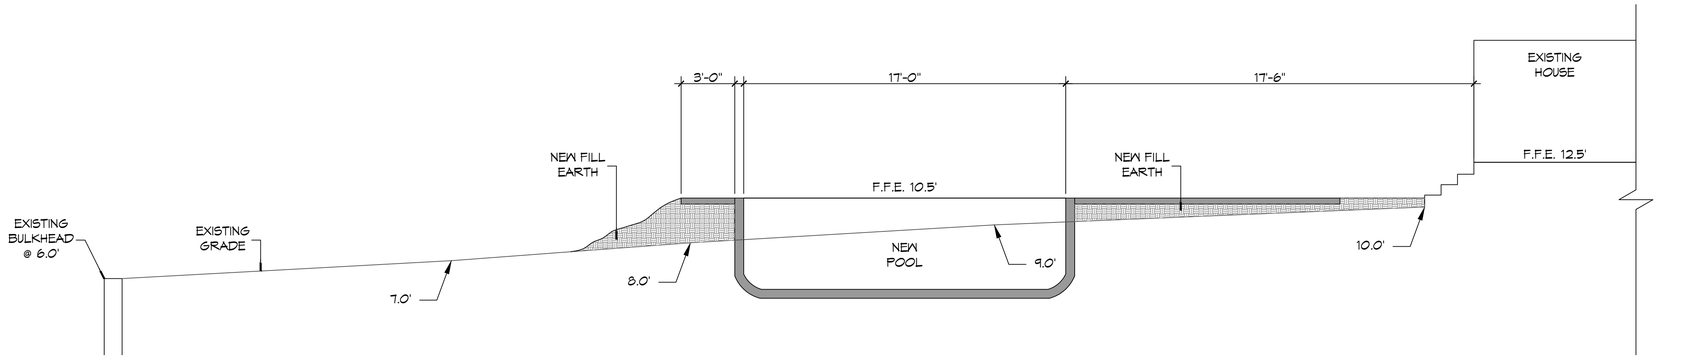

SECTION
SCALE: 1/4"=1'-0"

TYPICAL SECTION

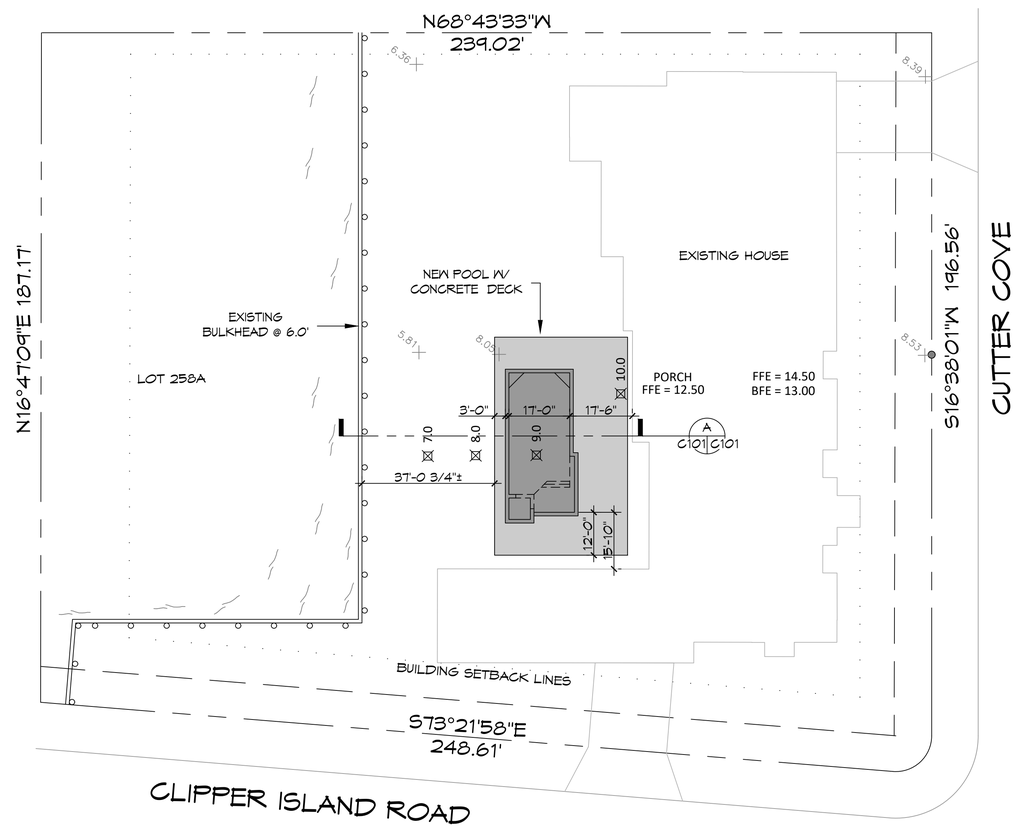

1 SITE PLAN
SCALE: 1"=20'-0"

POOL LAYOUT ONLY

DAMMON ENGINEERING, INC.
554 Old Spanish Trail
Slidell, LA 70458
PH: 985.649.5832
www.dammonengineering.com
info@dammonengineering.com
Fax: 985.641.5950

REVISIONS

#	DESCRIPTION	DATE

SEAL:

POOL LAYOUT
JOSH CALLIAS
1221 CUTTER COVE
SLIDELL, LA 70458

JOB No:
DATE: 11-10-2021
DRAWN BY:
CHECKED BY: BAM

THE CONCEPTS AND DESIGNS SHOWN ON THIS PLAN ARE THE PROPERTY OF DAMMON ENGINEERING, INC. AND MAY NOT BE REPRODUCED OR USED FOR OTHER PROJECTS WITHOUT WRITTEN PERMISSION FROM DAMMON ENGINEERING, INC.

SHEET TITLE:
SITE PLAN WITH POOL LAYOUT

DRAWING NUMBER:
C101

SHEET No: 1 of 1