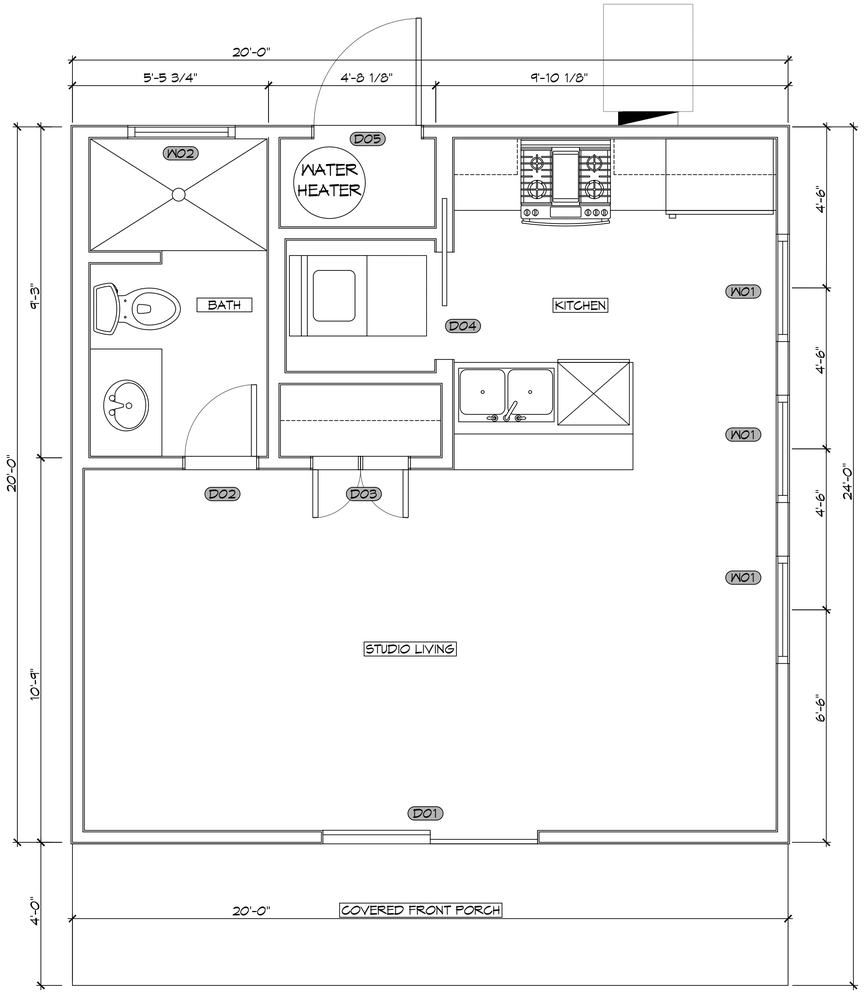

1 FLOOR PLAN
SCALE: 1/2" = 1'-0"

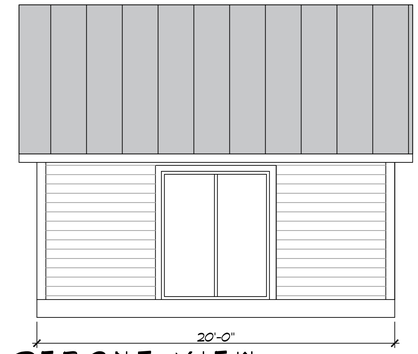

2 FRONT VIEW
SCALE: 1/4" = 1'-0"

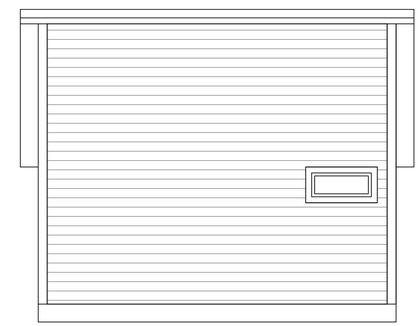

3 REAR VIEW
SCALE: 1/4" = 1'-0"

4 RIGHT VIEW
SCALE: 1/4" = 1'-0"

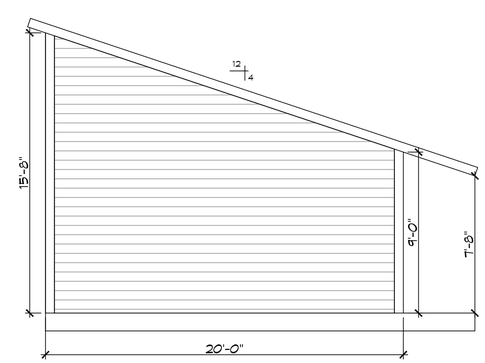

5 RIGHT VIEW
SCALE: 1/4" = 1'-0"

DOOR SCHEDULE

MK	WIDTH	HEIGHT	THK	DOOR MAT	FRAME MAT	NOTES
D01	6'-0"	7'-0"	1-3/4"	GLASS	MTL	EXTERIOR SLIDING GLASS DOOR
D02	2'-0"	6'-8"	1-3/4"	WOOD	WOOD	INTERIOR DOOR
D03	(2) 1'-4"	6'-8"	1-3/4"	WOOD	WOOD	INTERIOR DOOR
D04	3'-0"	6'-8"	1-3/4"	WOOD	WOOD	POCKET DOOR
D05	3'-0"	6'-8"	1-3/4"	MTL	WOOD	EXTERIOR DOOR

WINDOW SCHEDULE

MK	WIDTH	HEIGHT	FRAME MAT	NOTES
WO1	3'-0"	5'-0"	VINYL	WINDOW INSULATED
WO2	1'-0"	3'-0"	VINYL	WINDOW FIXED INSULATED/FROSTED

NOTE; ALL EXTERIOR WINDOWS AND DOORS ASSEMBLES TO BE RATED FOR 140 MPH WINDS AND SHALL BE MISSILE IMPACT RESISTANT.

NOTE: OWNER TO PICK ALL DOOR STYLES AND COLORS

DAMMON ENGINEERING, INC.
LOUISIANA & MISSISSIPPI
www.dammonengineering.com
info@dammonengineering.com
PH: 985.649.5832
Chief Engineer: Brian Mistich, PE
5547 Crown Point Trail
Slidell, LA 70458

REVISIONS

#	DESCRIPTION	DATE

SEAL:

TINNY HOME
BOBBY HARRISON
HAAS ROAD
SLIDELL, LOUISIANA 70460

JOB No:
DATE: 06-18-2026
DRAWN BY: CACD
CHECKED BY: BAM

THE CONTENTS OF THIS DOCUMENT, INCLUDING ALL DRAWINGS, SPECIFICATIONS, DESIGNS, OR OTHER INFORMATION, IS THE PROPERTY OF DAMMON ENGINEERING, INC. AND MUST NOT BE REPRODUCED OR TRANSMITTED IN ANY FORM OR BY ANY MEANS, ELECTRONIC OR MECHANICAL, WITHOUT THE PRIOR WRITTEN PERMISSION OF DAMMON ENGINEERING, INC. THIS DOCUMENT IS THE PROPERTY OF DAMMON ENGINEERING, INC. AND MUST BE RETURNED UPON REQUEST. THE INFORMATION CONTAINED IN THIS DOCUMENT IS PROPRIETARY AND CONFIDENTIAL. THIS DOCUMENT WAS PREPARED FOR THE EXCLUSIVE USE OF THE CLIENT FOR WHOM IT WAS PREPARED AND FOR THE PROJECT FOR WHICH IT WAS PREPARED. ANY REUSE OR DISTRIBUTION OF THIS DOCUMENT OUTSIDE OF THE INTENDED PROJECT, OR WHICH HAS NOT BEEN PREPARED AND APPROVED WITHOUT WRITTEN CONSENT OF DAMMON ENGINEERING, INC. SHALL BE AT THE CLIENT'S SOLE RISK AND WITHOUT LIABILITY OR LEGAL EXPOSURE TO DAMMON ENGINEERING, INC.

SHEET TITLE:
FLOOR PLAN

DRAWING NUMBER:
A101

SHEET No: 7 of 11

FILE NAME: J:\-- RESIDENTIAL\Bobby Harrison Tiny Home\Current Drawings\A101 - Floor Plan.dwg PLOT DATE & TIME: Thursday, June 18, 2026 3:48:26 PM