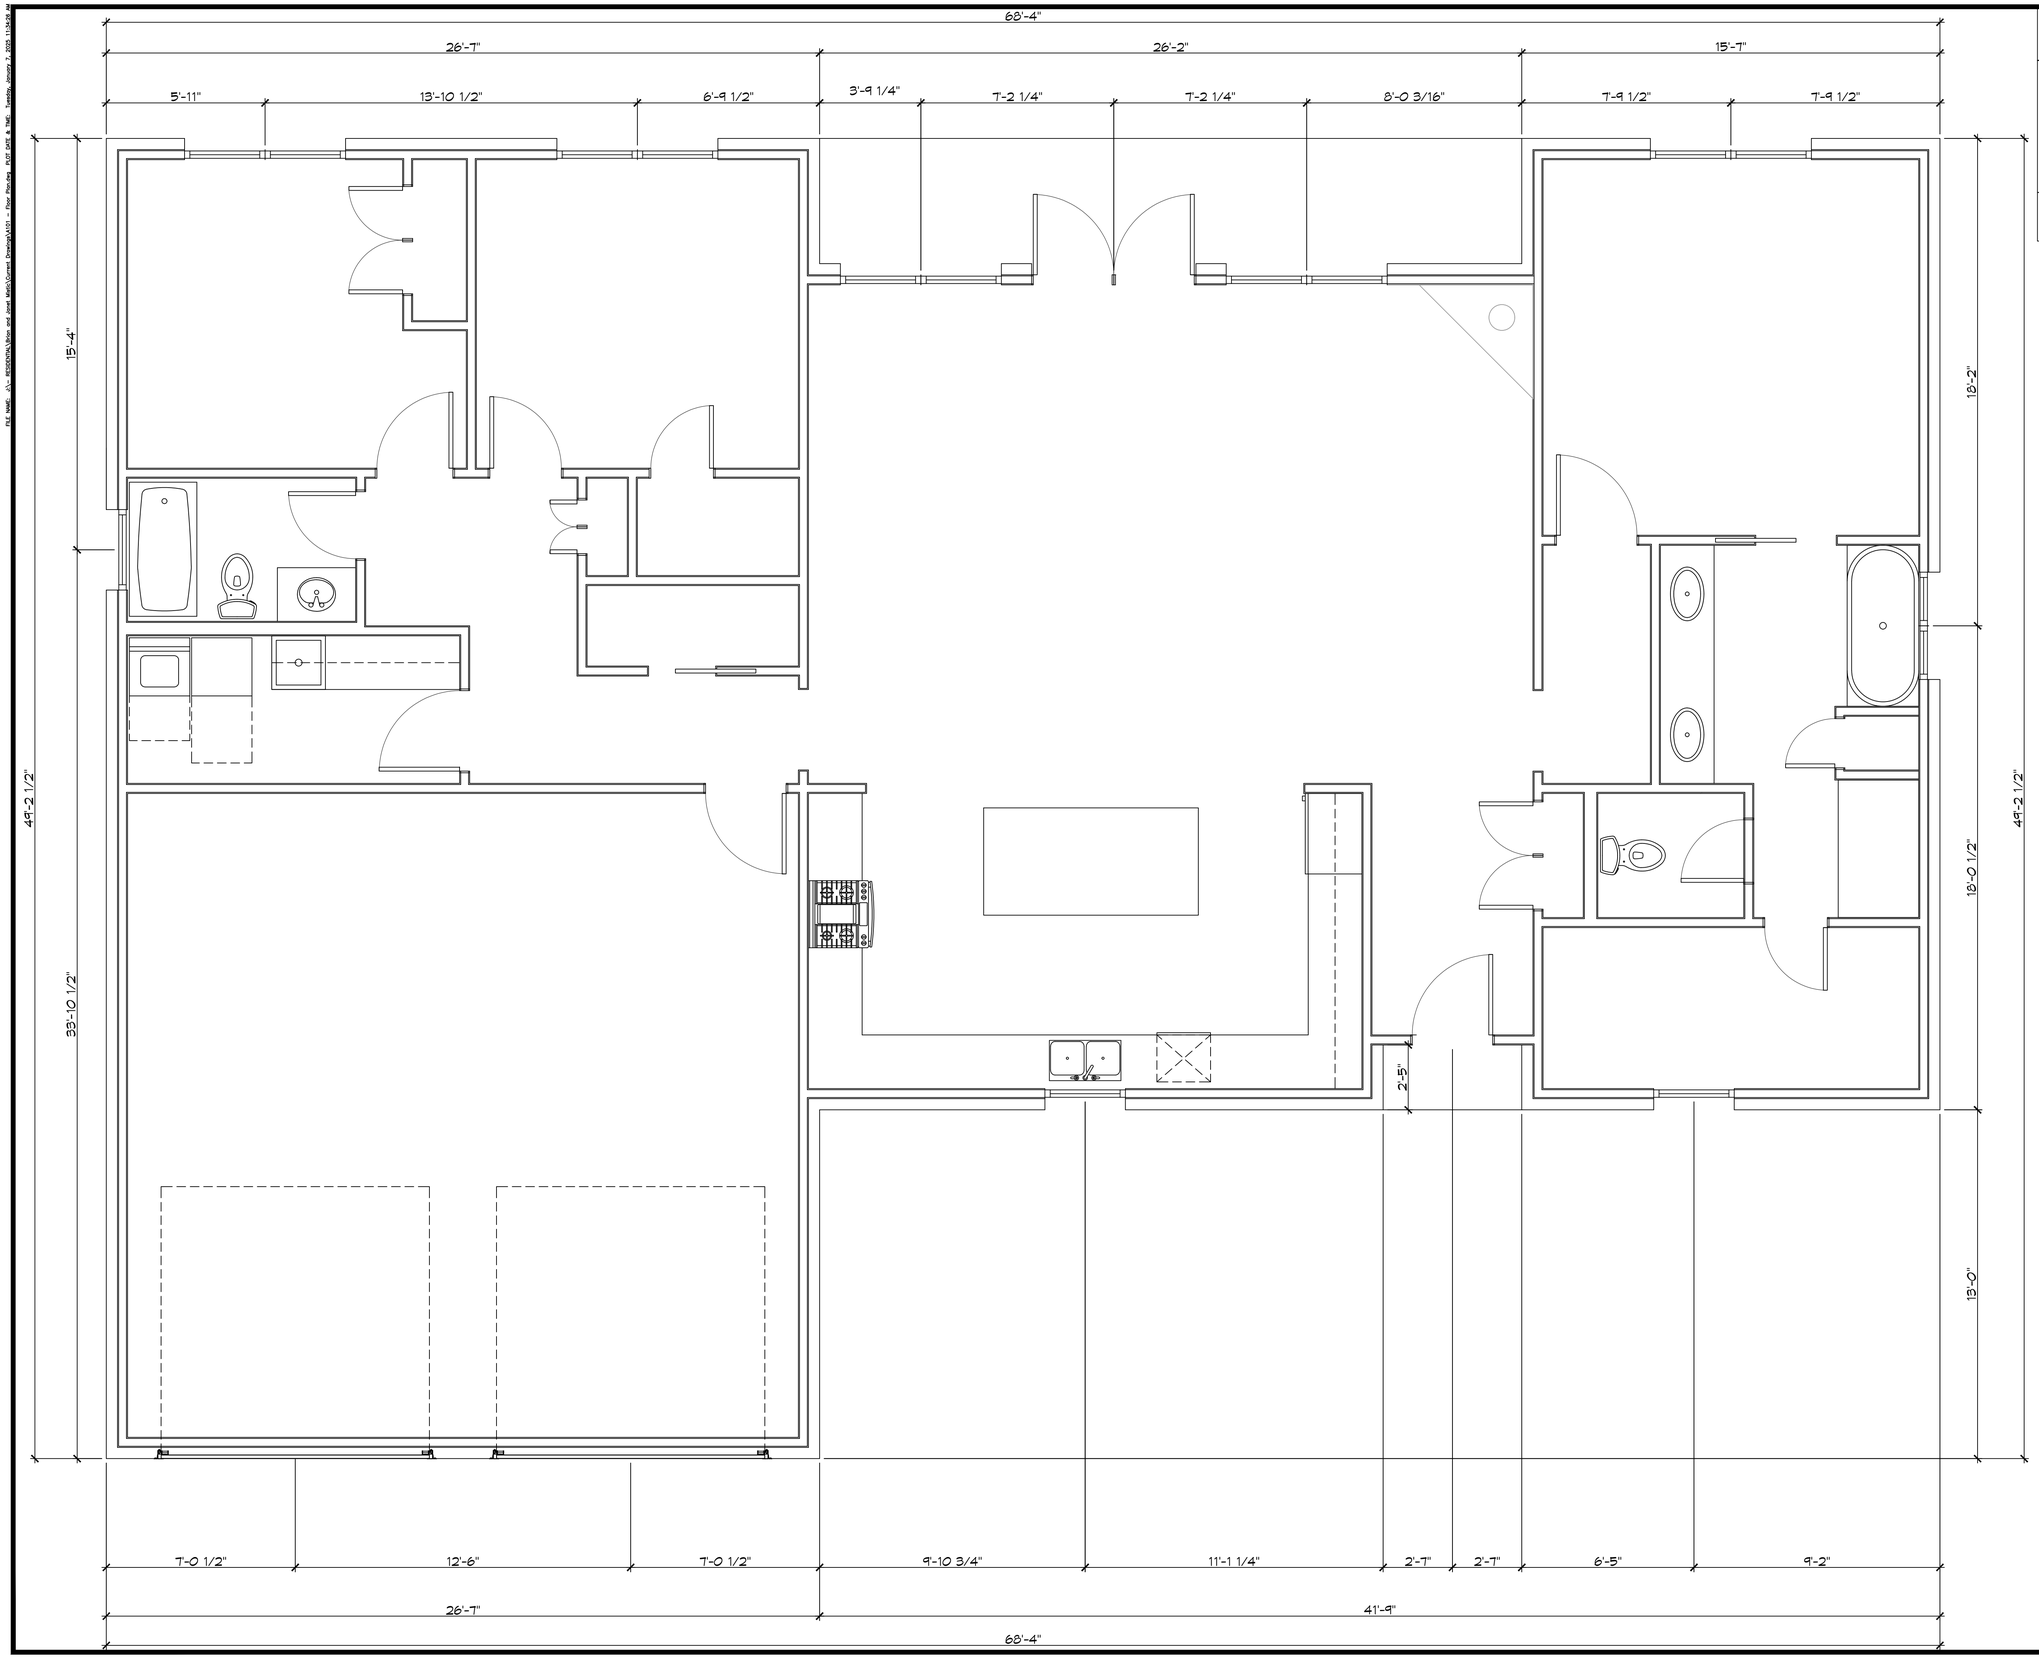

SQUARE FEET

LIVING	2021
FRONT PORCH	12
REAR PORCH	122
GARAGE	658
TOTAL SQ. FT.	2813

DAMMON ENGINEERING, INC.
LOUISIANA & MISSISSIPPI
www.dammonengineering.com
info@dammonengineering.com
PH: 985.649.5832

Chief Engineer: Brian Mistich, PE
5547 Highway 70 Trail
Slidell, LA 70458

#	DESCRIPTION	REVISIONS	DATE

SEAL:

STATE OF LOUISIANA
BRIAN A. MISTICH
License No. 30187
PROFESSIONAL ENGINEER

HOUSE PLAN

BRIAN AND JANET MISTICH

LOT -
SLIDELL, LA. 70460

JOB No:	
DATE:	01-07-2025
DRAWN BY:	SCA
CHECKED BY:	CAD

THIS DRAWING IS THE PROPERTY OF DAMMON ENGINEERING, INC. ALL RIGHTS RESERVED UNDER THE FEDERAL COPYRIGHT ACT OF 1976. THIS DRAWING MAY NOT BE REPRODUCED IN WHOLE OR IN PART, IN ANY FORM OR MANNER WHATSOEVER, NOR MAY IT BE LOANED OUT TO ANY OTHER PERSON OR ENTITY WITHOUT THE WRITTEN CONSENT OF DAMMON ENGINEERING, INC. THE LAW PROHIBITS COPYING OR REPRODUCING THIS DRAWING IN WHOLE OR IN PART, FOR ANY PURPOSE, THE LAW PROHIBITS THE DISTRIBUTION OF THIS DRAWING TO OTHERS WITHOUT THE WRITTEN CONSENT OF DAMMON ENGINEERING, INC.

SHEET TITLE:
FLOOR PLAN OPTIONS

DRAWING NUMBER:

A101

SHEET No: 1 of 13