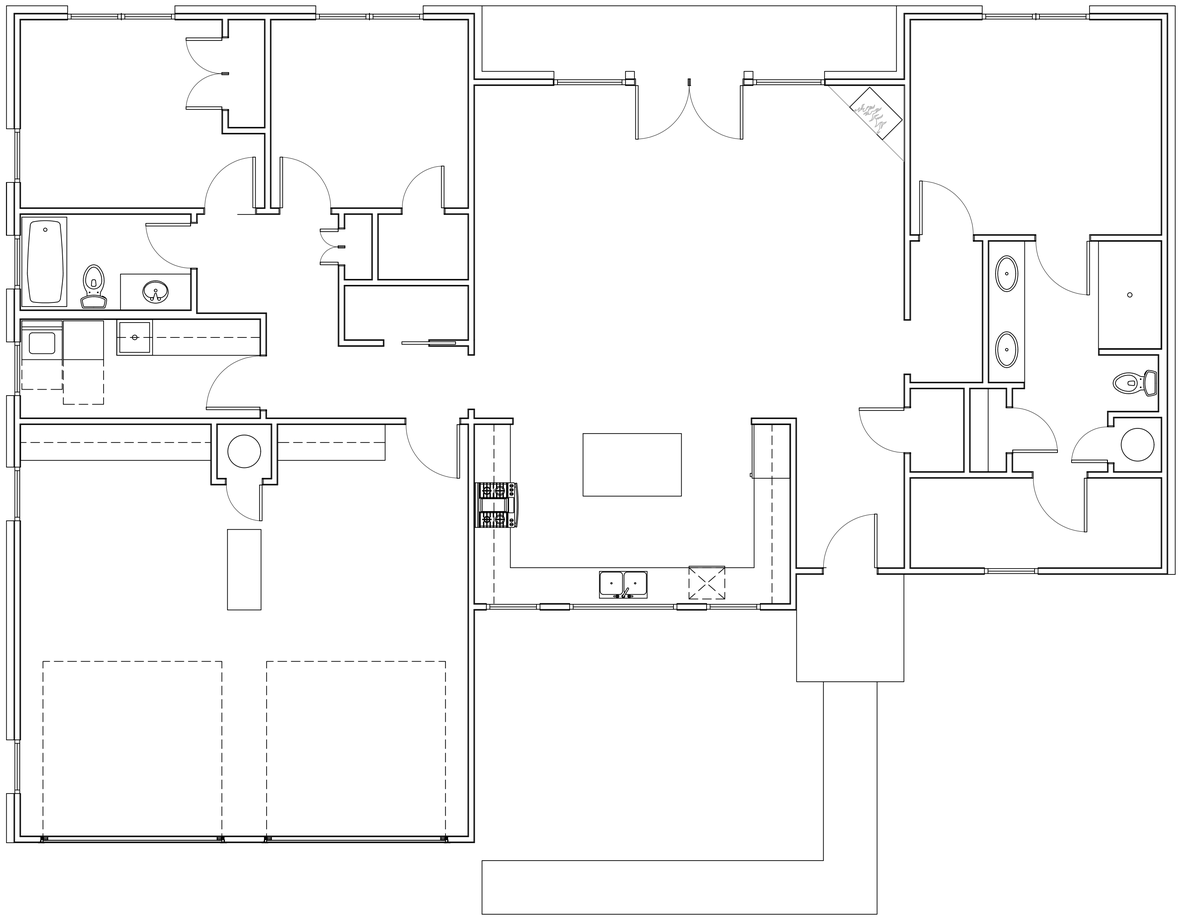

1 REMODIFIED FLOOR PLAN
SCALE: 3/16" = 1'-0"

SQUARE FEET

LIVING	1684
FRONT PORCH	36
REAR PORCH	85
GARAGE	575
TOTAL SQ. FT.	2380

DAMMON ENGINEERING, INC.
LOUISIANA & MISSISSIPPI
Chief Engineer: Brian Mistich, PE
554 Old Spanish Trail
Slidell, LA 70458
www.dammonengineering.com
info@dammonengineering.com
PH: 985.649.5832

REVISIONS

#	DESCRIPTION	DATE

SEAL:

HOUSE PLAN
BRIAN AND JANET MISTICH
LOT -
SLIDELL, LA 70460

DATE: 03-19-2025
CHECKED BY: CKD
DRAWN BY: SCM
JOB No:

The dimensions, specifications, details, and all segments originating on this sheet are the property of Dammon Engineering and are protected by the copyright laws of the United States. Any reproduction of this sheet or any part thereof, or any use of the information contained on this sheet for any purpose other than that for which the same is furnished, without the express written consent of Dammon Engineering, is strictly prohibited. Violation of this copyright will be prosecuted to the full extent of the law.

Preliminary Not for Construction

SHEET TITLE:
FLOOR PLAN OPTIONS

DRAWING NUMBER:
A101

SHEET No: 1 of 13