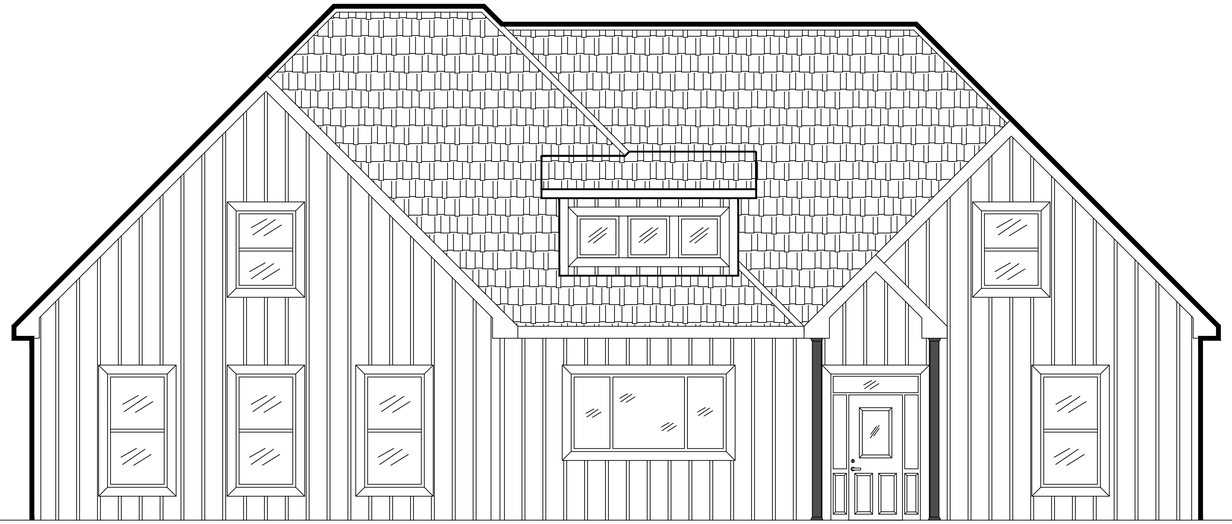

3 FRONT ELEVATION PLAN
SCALE: 1/4" = 1'-0"

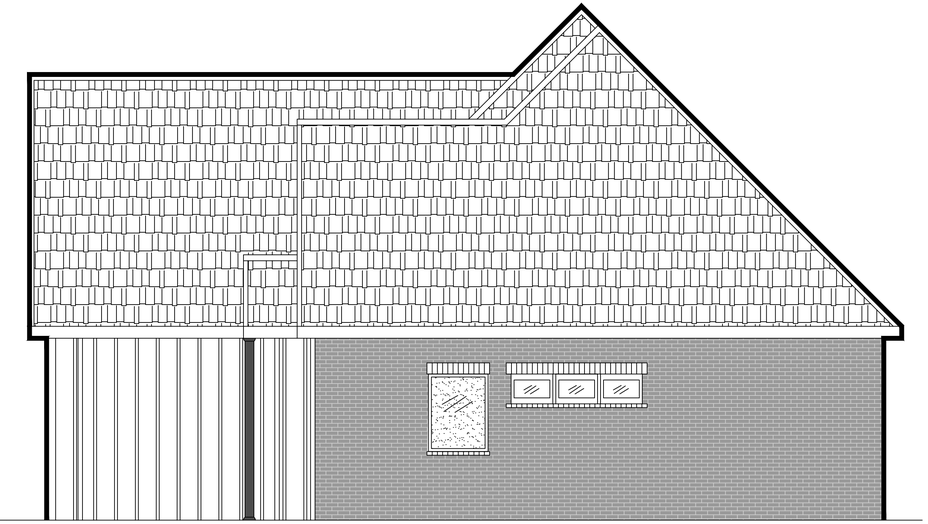

4 RIGHT ELEVATION PLAN
SCALE: 1/4" = 1'-0"

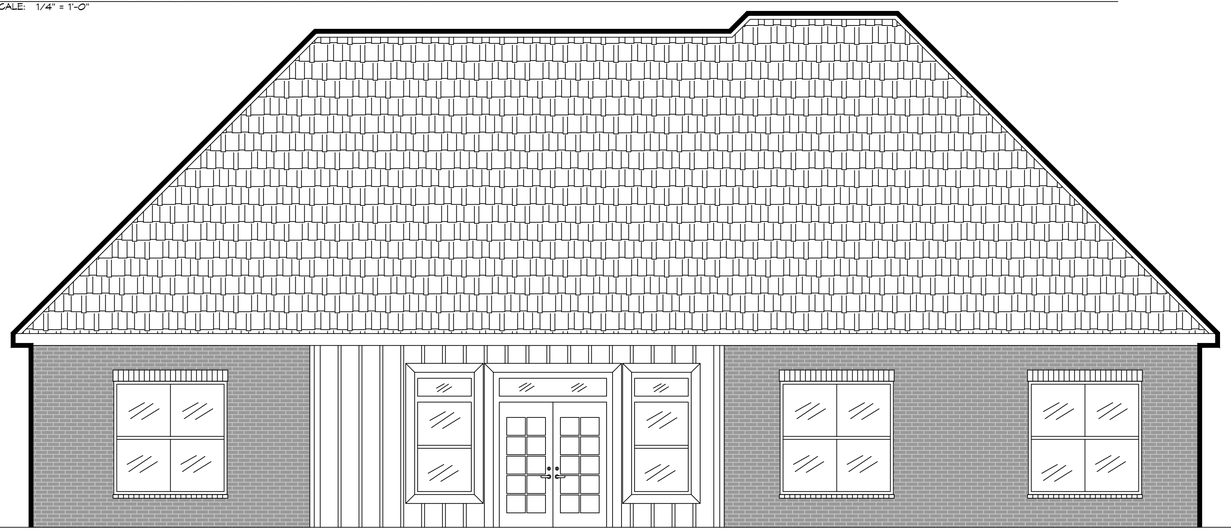

5 REAR ELEVATION PLAN
SCALE: 1/4" = 1'-0"

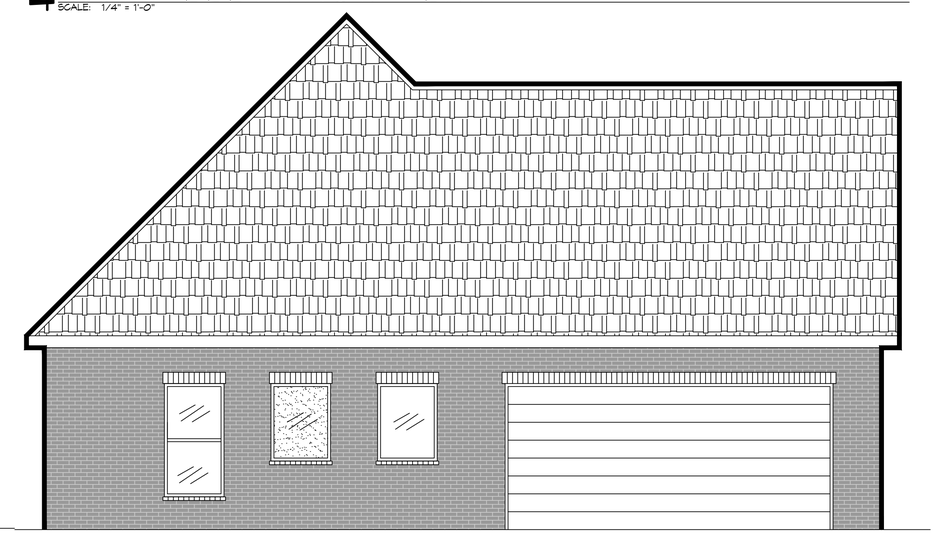

6 LEFT ELEVATION PLAN
SCALE: 1/4" = 1'-0"

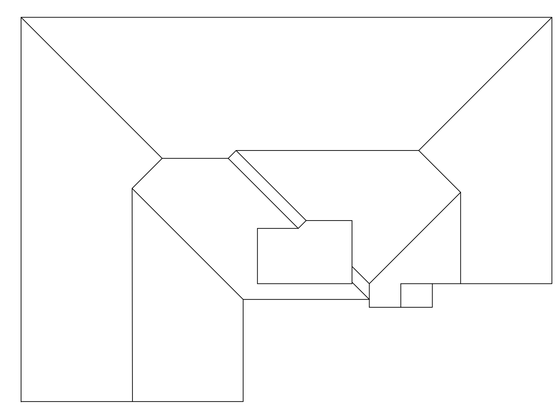

7 OVERHEAD ROOF ELEVATION
SCALE: NTS

DAMMON ENGINEERING, INC.
LOUISIANA & MISSISSIPPI
Chief Engineer: Brian Mistich, PE
2544 Lakeshore Drive, Suite 101
Slidell, LA 70458
www.dammonengineering.com
info@dammonengineering.com
PH: 985.649.9832

#	DESCRIPTION	DATE

REVISIONS

SEAL:

HOUSE PLAN
BRIAN AND JANET MISTICH
LOT -
SLIDELL, LA. 70460

DATE: 03-18-2025
JOB No:
SCAL
CHECKED BY: CKD
DRAWN BY:

SHEET TITLE:
EXTERIOR ELEVATION PLAN

DRAWING NUMBER:
A102

SHEET No: 9 of 13

FILE NAME: J:_RESIDENTIAL\Mistich and Janet Mistich\Current Drawings\A102 - Elevation Plan.dwg PLOT DATE & TIME: Monday, March 31, 2025 1:34:28 PM