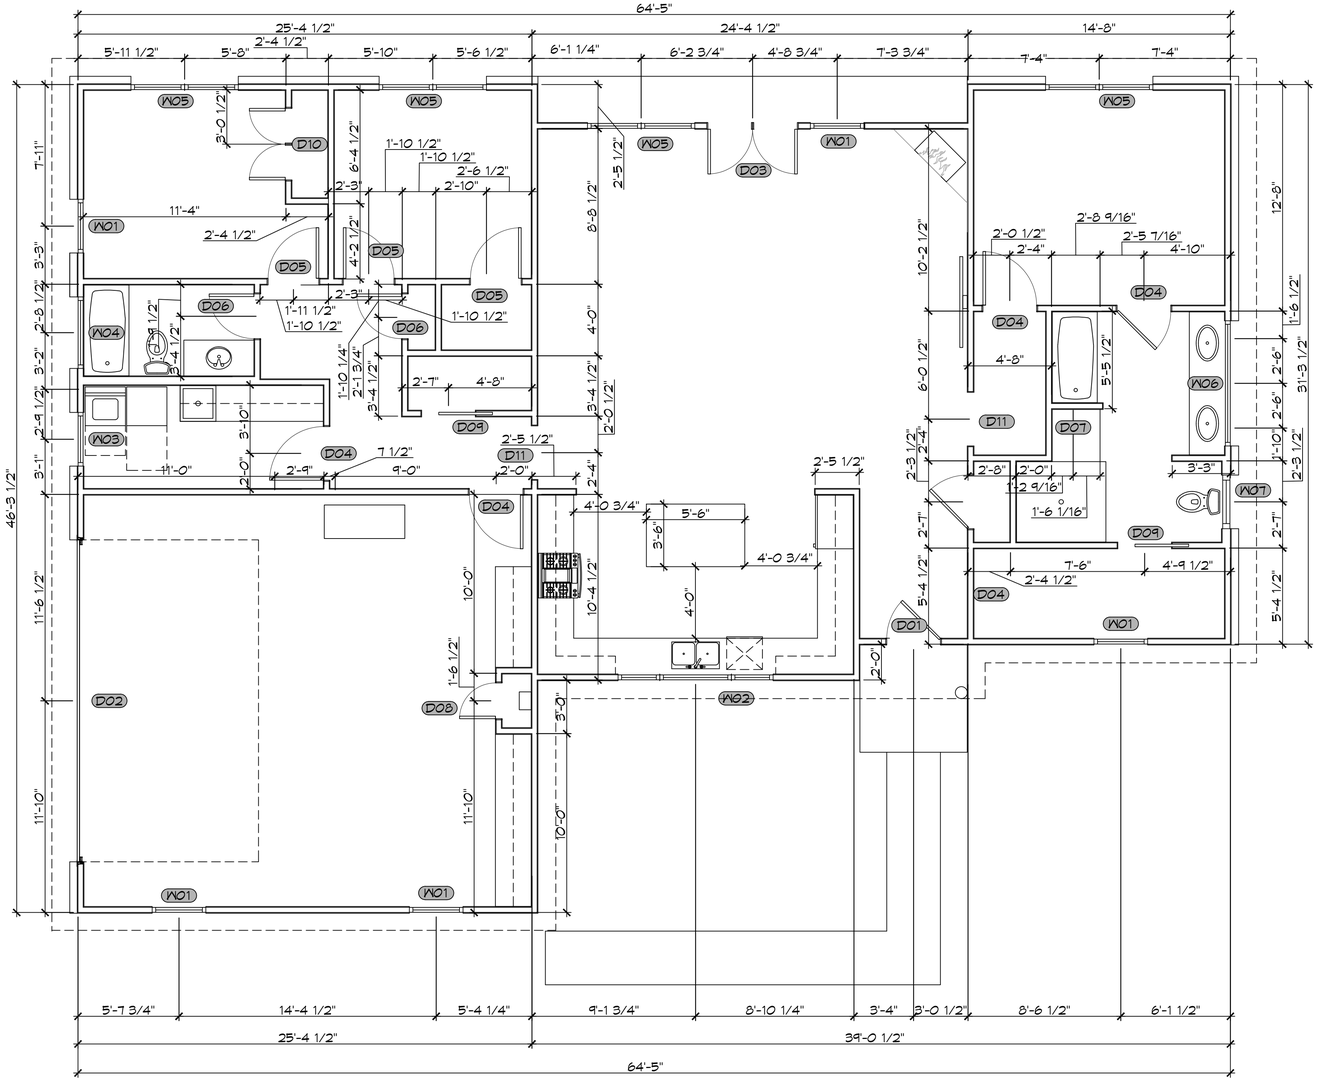

7 FLOOR PLAN

SCALE: 3/16" = 1'-0"

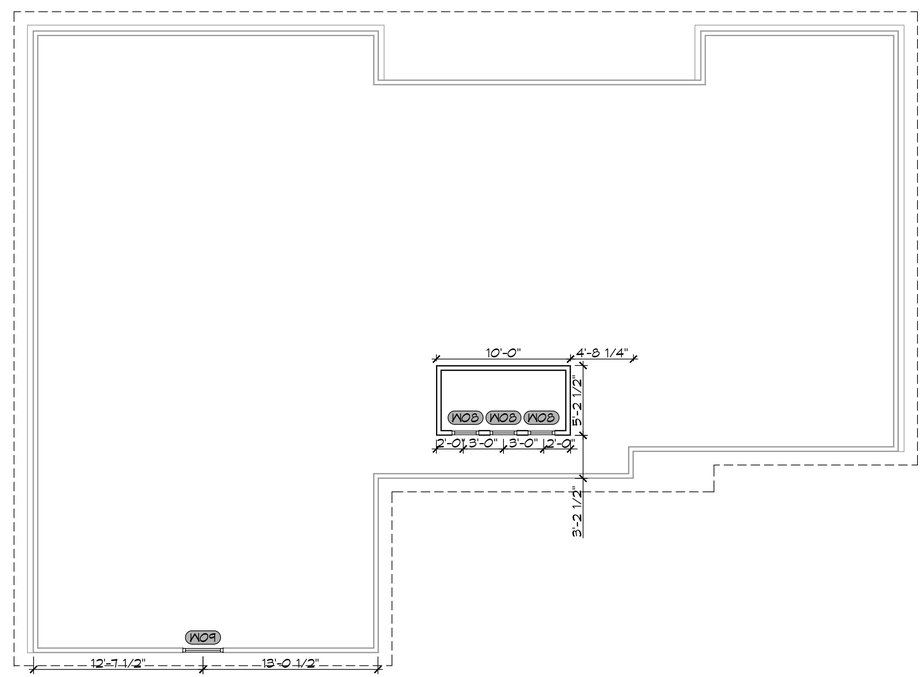

8 DORMER PLAN

SCALE: 3/16" = 1'-0"

WINDOW SCHEDULE

MK	WIDTH	HEIGHT	FRAME MAT	NOTES
W01	3'-0"	6'-0"	ALUM	WINDOW INSULATED
W02	8'-0"	4'-0"	ALUM	LEFT/RIGHT HANDED VINYL SLIDING WINDOW WITH FIXED CENTER PANE
W03	3'-0"	4'-0"	ALUM	FIXED WINDOW INSULATED
W04	4'-0"	2'-0"	ALUM	FIXED WINDOW INSULATED
W05	(2)3'-0"	6'-0"	ALUM	WINDOW INSULATED
W06	7'-0"	1'-0"	ALUM	INSULATED TRANSOM WINDOW
W07	3'-0"	4'-0"	ALUM	INSULATED FROSTED FIXED WINDOW
W08	2'-0"	2'-0"	ALUM	INSULATED FIXED WINDOW
W09	3'-0"	4'-0"	ALUM	WINDOW INSULATED

NOTE: OWNER TO PICK ALL WINDOW STYLES AND COLORS

DOOR SCHEDULE

MK	WIDTH	HEIGHT	THK	DOOR MAT	FRAME MAT	NOTES
D01	4'-0"	8'-0"	1-3/4"	WOOD	WOOD	EXTERIOR DOOR WITH SIDE ONE GLASS SIDE LITE
D02	18'-0"	8'-0"	1-3/4"	MTL	WOOD	2 CAR GARAGE DOOR
D03	(2)2'-8"	8'-0"	1-3/4"	WOOD	WOOD	EXTERIOR DOUBLE FRENCH DOORS
D04	3'-0"	6'-8"	1-3/4"	WOOD	WOOD	INTERIOR DOOR
D05	2'-10"	6'-8"	1-3/4"	WOOD	WOOD	INTERIOR DOOR
D06	2'-6"	6'-8"	1-3/4"	WOOD	WOOD	INTERIOR DOOR
D07	N/A	N/A	N/A	N/A	N/A	N/A
D08	2'-0"	6'-8"	1-3/4"	WOOD	WOOD	INTERIOR DOOR
D09	3'-0"	6'-8"	1-3/4"	WOOD	WOOD	INTERIOR POCKET DOOR
D10	(2)2'-0"	6'-8"	1-3/4"	WOOD	WOOD	INTERIOR FRENCH DOOR
D11	3'-0"	8'-0"	1-3/4"	-	-	CASED OPENING

NOTE: OWNER TO PICK ALL DOOR STYLES AND COLORS

SQUARE FEET

LIVING	1720
FRONT PORCH	36
REAR PORCH	62
GARAGE	575
TOTAL SQ. FT.	2393

DAMMON ENGINEERING, INC.
LOUISIANA & MISSISSIPPI
www.dammoneng.com
info@dammoneng.com
PH: 985.649.5832
Chief Engineer: Brian Mistich, PE
5547 Highway 77 Hall
Slidell, LA 70458

#	DESCRIPTION	DATE

REVISIONS

SEAL:

HOUSE PLAN

BRIAN AND JANET MISTICH

LOT -
-
SLIDELL, LA. 70460

JOB No:
DATE: 03-19-2025
DRAWN BY:
SCA
CHECKED BY:
CKD

THIS DRAWING IS THE PROPERTY OF DAMMON ENGINEERING, INC. AND MUST BE RETURNED UPON REQUEST. REPRODUCTION OF THIS DRAWING, IN WHOLE OR IN PART, IS PROHIBITED WITHOUT WRITTEN CONSENT OF DAMMON ENGINEERING, INC. THIS DRAWING IS INTENDED FOR USE ON THE PROJECT FOR WHICH IT WAS PREPARED AND IS NOT INTENDED FOR USE ON OTHER PROJECTS OR ADDITIONS TO THIS PROJECT.

SHEET TITLE:
FLOOR PLAN AND DORMER PLAN

DRAWING NUMBER:

A101

SHEET No: 7 of 11