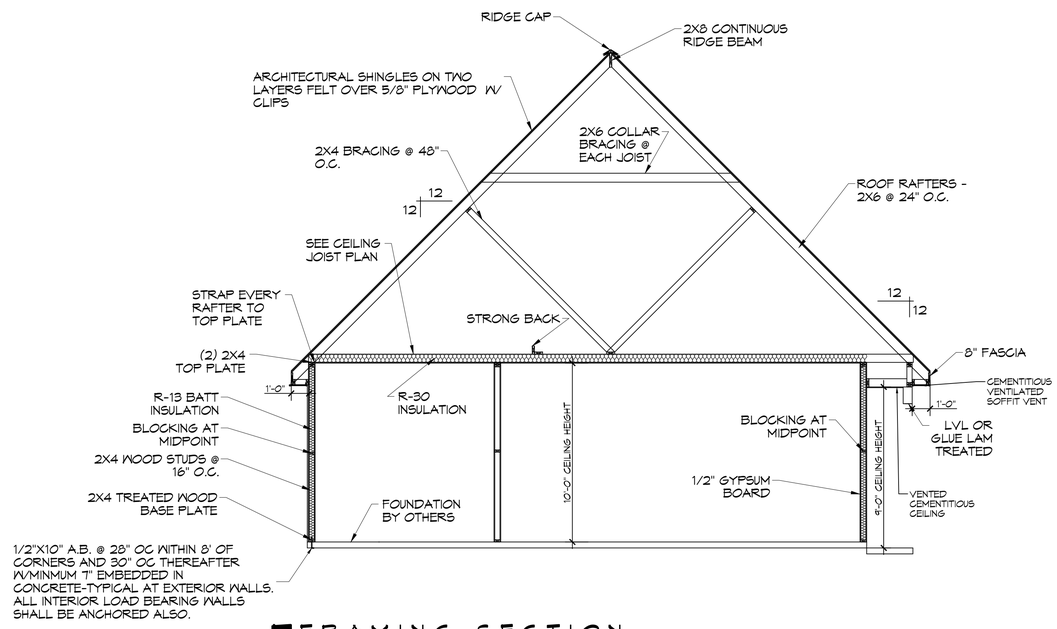

5 FRAMING SECTION

SCALE: 1/4"= 1'-0"

DAMMON ENGINEERING, INC.
LOUISIANA & MISSISSIPPI

Chief Engineer: Brian Mistich, PE
5544 Lost Spur Trail
Slidell, LA 70458

www.dammonengineering.com
info@dammonengineering.com
PH: 985.649.5832

#	DESCRIPTION	DATE

REVISIONS

SEAL:

STATE OF LOUISIANA
BRIAN A. MISTICH
License No. 30187
PROFESSIONAL ENGINEER

HOUSE PLAN

BRIAN AND JANET MISTICH

21444 MILLAR STREET
ABITA SPRINGS, LA 70420

JOB No:	
DATE:	07-09-2025
DRAWN BY:	SCM
CHECKED BY:	CAD

These plans remain the property of Dammon Engineering, and are not to be reproduced, changed or copied in any form or manner whatsoever, nor are they to be assigned to any third party, without first obtaining the written permission and consent of Dammon Engineering. For which the have been prepared and developed without cost to the owner of record for the specific use on the original project for which they were prepared and developed.

SHEET TITLE:
FRAMING SECTION

DRAWING NUMBER:

S103

SHEET No: 5 of 11

FILE NAME: J:_PROJECTS\Mistich and Janet Mistich\Current Drawings 7-8-25\S103 - Framing Section.dwg PLOT DATE & TIME: Wednesday, July 9, 2025 3:30:03 PM