SQUARE FEET

LIVING	1313
PORCH	802
GARAGE	1071
TOTAL SQ. FT.	3186

WINDOW SCHEDULE

MK	WIDTH	HEIGHT	FRAME MAT	NOTES
W01	3'-0"	5'-0"	ALUM	SERIES 300 W/GRIDS SINGLE HUNG CLEAR
W02	3'-0"	1'-0"	ALUM	FIXED WINDOW INSULATED TRANSOM

NOTE: OWNER TO PICK ALL WINDOW STYLES

NOTE: FIELD VERIFY ALL DIMENSIONS, PAINT, FLOORING, LIGHTS, DOORS, ACCESSORIES, COLORS & STYLES WITH OWNER

DOOR SCHEDULE

MK	WIDTH	HEIGHT	THK	DOOR MAT	FRAME MAT	NOTES
D01	(2)3'-0"	7'-0"	1-3/4"	WOOD	WOOD	EXTERIOR DOOR WITH GLASS PANE AND TRANSOM
D02	3'-0"	7'-0"	1-3/4"	MTL	WOOD	EXTERIOR DOOR
D03	(2)3'-0"	7'-0"	1-3/4"	WOOD	WOOD	EXTERIOR FRENCH DOOR WITH GLASS PANES AND TRANSOM
D04	(2) 10'-0"	10'-0"	N/A	MTL	WOOD	GARAGE DOOR
D05	(2)3'-0"	7'-0"	1-3/4"	WOOD	WOOD	INTERIOR FRENCH DOOR WITH TRANSOM
D06	(2)3'-0"	7'-0"	1-3/4"	WOOD	WOOD	INTERIOR FRENCH DOOR
D07	(2)2'-0"	7'-0"	1-3/4"	WOOD	WOOD	DOUBLE SLIDING BARN DOOR
D08	3'-0"	7'-0"	1-3/4"	WOOD	WOOD	INTERIOR DOOR
D09	4'-0"	7'-0"	-	-	-	CASED OPENING

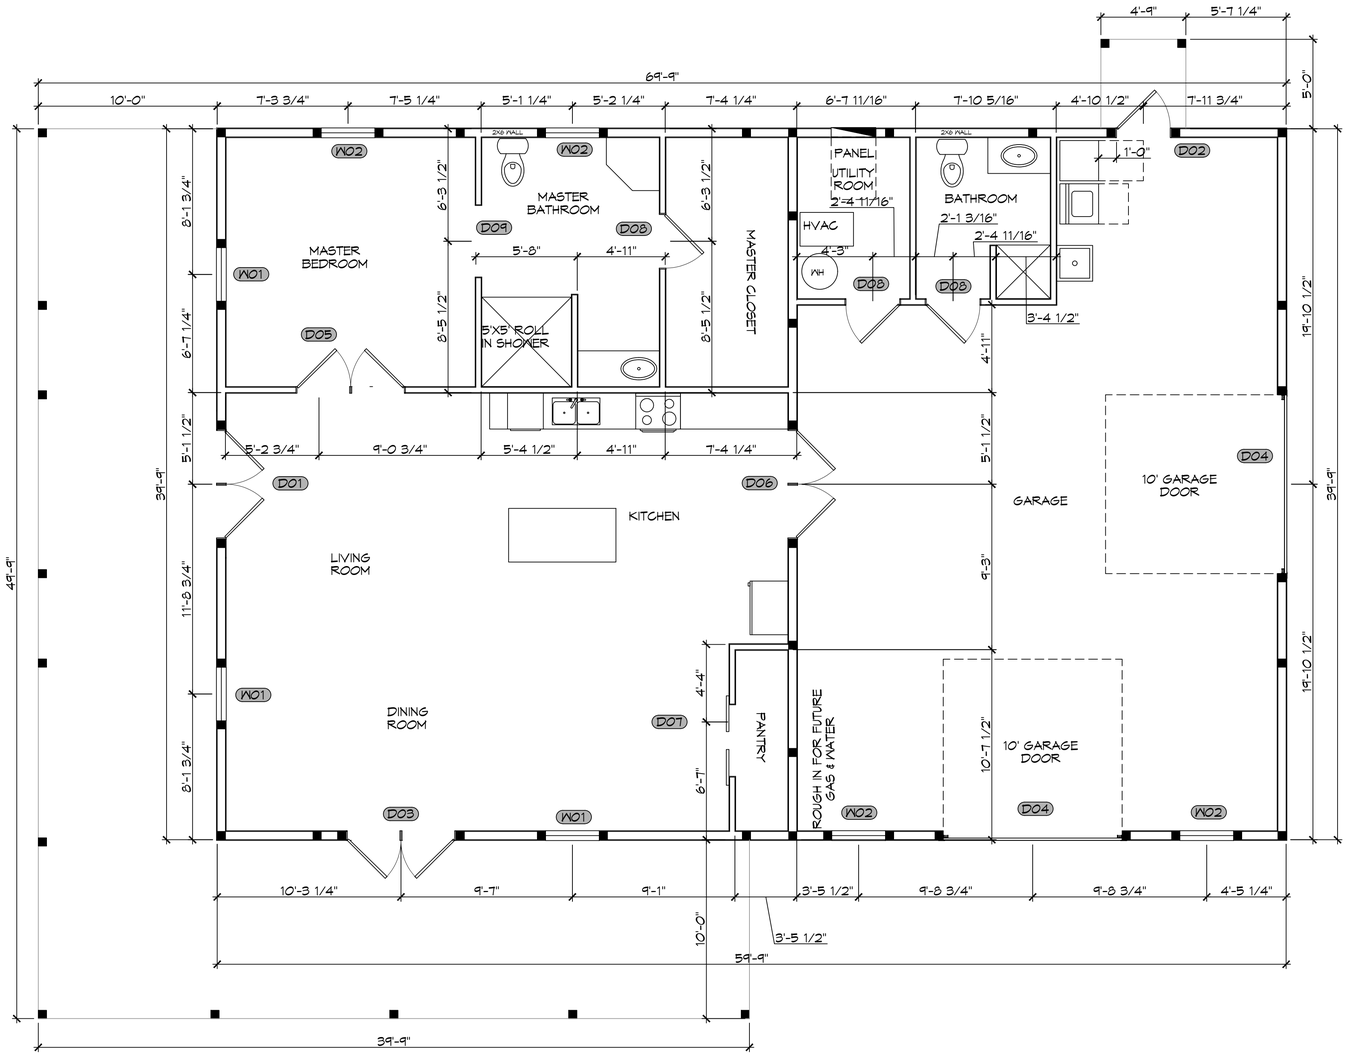

1 FLOOR PLAN
SCALE: 1/4" = 1'-0"

DAMMON ENGINEERING, INC.
LOUISIANA & MISSISSIPPI
www.dammonengineering.com
info@dammonengineering.com
PH: 985.649.5832
Chief Engineer: Brian Mistich, PE
54 Lakeshore Trail
Slidell, LA 70458

#	DESCRIPTION	DATE

REVISIONS

SEAL:

HOUSE PLAN

GARRY AND ANGELA FEHN

39165 MOCKINGBIRD LOOP
PEARL RIVER, LA, 70452

JOB No: | DATE: 4-3-2025
DRAWN BY: LJP | CHECKED BY: CKD

THE DESIGNS AND DRAWINGS AS INDICATED, REPRESENTED, DESCRIBED OR PROVIDED FOR IN THIS DOCUMENT ARE DEEMED TO BE THE PROPERTY OF DAMMON ENGINEERING, INC. AND WERE CONCEIVED FOR THE USE IN CONNECTION WITH THE SPECIFIED PROJECT. NO RIGHTS TO THE DESIGNS AND DRAWINGS ARE TRANSFERRED OR LICENSED FOR USE ON OTHER PROJECTS OR WITHOUT THE ARCHITECT'S PRIOR WRITTEN CONSENT. ALL RIGHTS ARE RESERVED.

SHEET TITLE:
FLOOR PLAN

DRAWING NUMBER:
A101

SHEET No: 1 of 7

FILE NAME: J:_RESIDENTIAL\Gary and Angela Fehn 39165 Mockingbird Loop Pearl River\Current Drawings\A101 - Floor Plan.dwg PLOT DATE & TIME: Wednesday, September 3, 2025 8:30:43 AM