SQUARE FEET

LIVING	1320
PORCH	825
GARAGE	1080
TOTAL SQ. FT.	3225

WINDOW SCHEDULE

MK	WIDTH	HEIGHT	FRAME MAT	NOTES
W01	3'-0"	5'-0"	ALUM	SERIES 300 W/GRIDS SINGLE HUNG CLEAR
W02	3'-0"	1'-0"	ALUM	FIXED WINDOW INSULATED TRANSOM

NOTE: OWNER TO PICK ALL WINDOW STYLES

NOTE: FIELD VERIFY ALL DIMENSIONS, PAINT, FLOORING, LIGHTS, DOORS, ACCESSORIES, COLORS & STYLES WITH OWNER

NOTE: FOR LOCATION OF WINDOWS, SEE P.M.I. DRAFTING & DESIGN DRAWINGS.

DOOR SCHEDULE

MK	WIDTH	HEIGHT	THK	DOOR MAT	FRAME MAT	NOTES
D01	(2)3'-0"	7'-0"	1-3/4"	WOOD	WOOD	EXTERIOR DOOR WITH GLASS PANE
D02	3'-0"	7'-0"	1-3/4"	COMPOSITE	WOOD	EXTERIOR DOOR
D03	(2)3'-0"	7'-0"	1-3/4"	WOOD	WOOD	EXTERIOR FRENCH DOOR WITH GLASS PANES
D04	10'-0"	10'-0"	N/A	MTL	WOOD	GARAGE DOOR
D05	(2)3'-0"	7'-0"	1-3/4"	WOOD	WOOD	INTERIOR FRENCH DOOR
D06	(2)3'-0"	7'-0"	1-3/4"	WOOD	WOOD	INTERIOR FRENCH DOOR 1/2 HOUR FIRE RATED
D07	(2)2'-0"	7'-0"	1-3/4"	WOOD	WOOD	DOUBLE SLIDING BARN DOOR
D08	3'-0"	7'-0"	1-3/4"	WOOD	WOOD	INTERIOR DOOR
D09	4'-0"	7'-0"	-	-	-	CASED OPENING

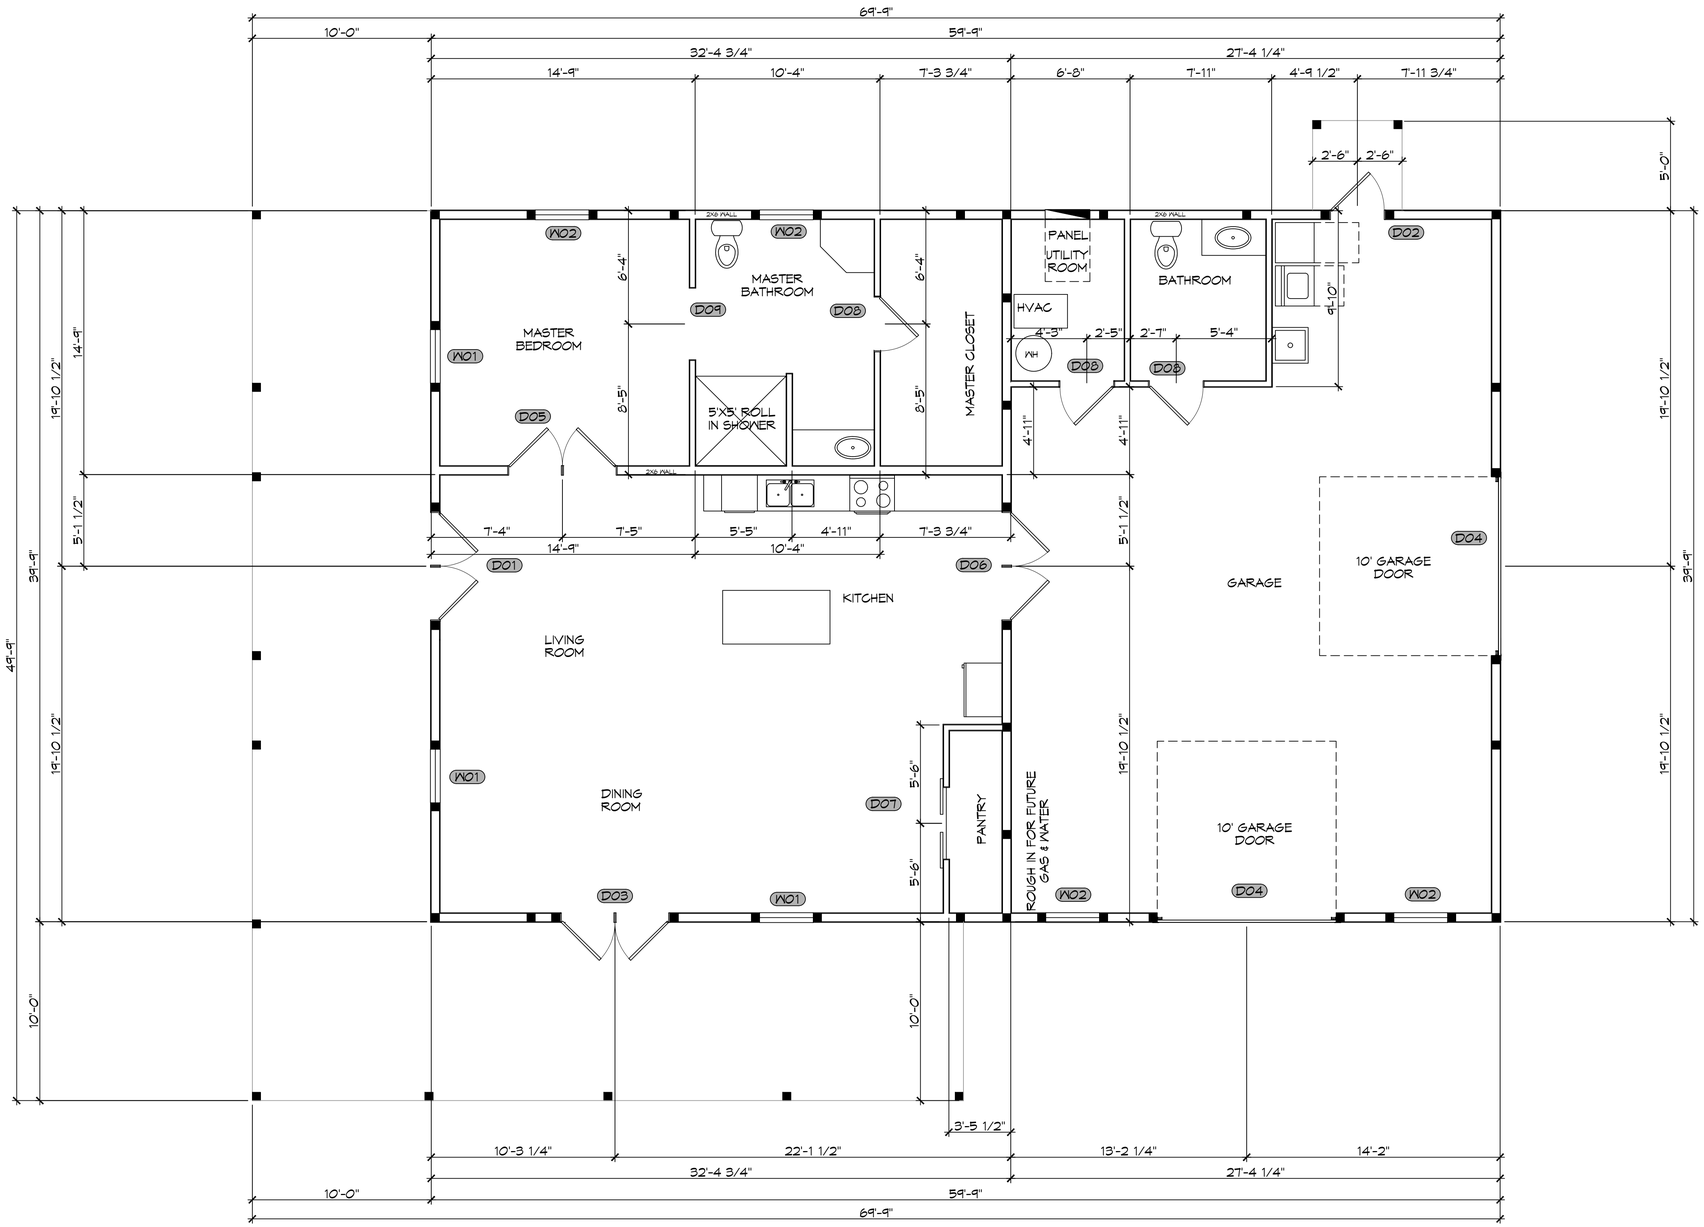

3 FLOOR PLAN
SCALE: 1/4" = 1'-0"

DAMMON ENGINEERING, INC.
LOUISIANA & MISSISSIPPI
www.dammoneningineering.com
info@dammoneningineering.com
PH: 985.649.5832
Chief Engineer: Brian Mistich, PE
54 Cypress Trail
Slidell, LA 70458

REVISIONS

#	DESCRIPTION	DATE

SEAL:

HOUSE PLAN

GARRY AND ANGELA FEHN

35165 MOCKINGBIRD LOOP
PEARL RIVER, LA. 70452

JOB No:	
DATE:	4-22-2025
DRAWN BY:	LJP
CHECKED BY:	CKD

THIS DOCUMENT IS PROPERTY OF DAMMON ENGINEERING, INC. AND MUST BE RETURNED ON REQUEST. THIS DOCUMENT WAS PREPARED FOR THE USE OF DAMMON ENGINEERING, INC. AND MUST BE RETURNED UPON REQUEST.

SHEET TITLE:
FLOOR PLAN

DRAWING NUMBER:
A101

SHEET No: 4 of 9

FILE NAME: J:\1-RESIDENTIAL\Gary and Angela Fehn 35165 Mockingbird Loop Pearl River\Current Drawings\A101 - Floor Plan.dwg PLOT DATE & TIME: Monday, September 22, 2025 8:48:48 AM