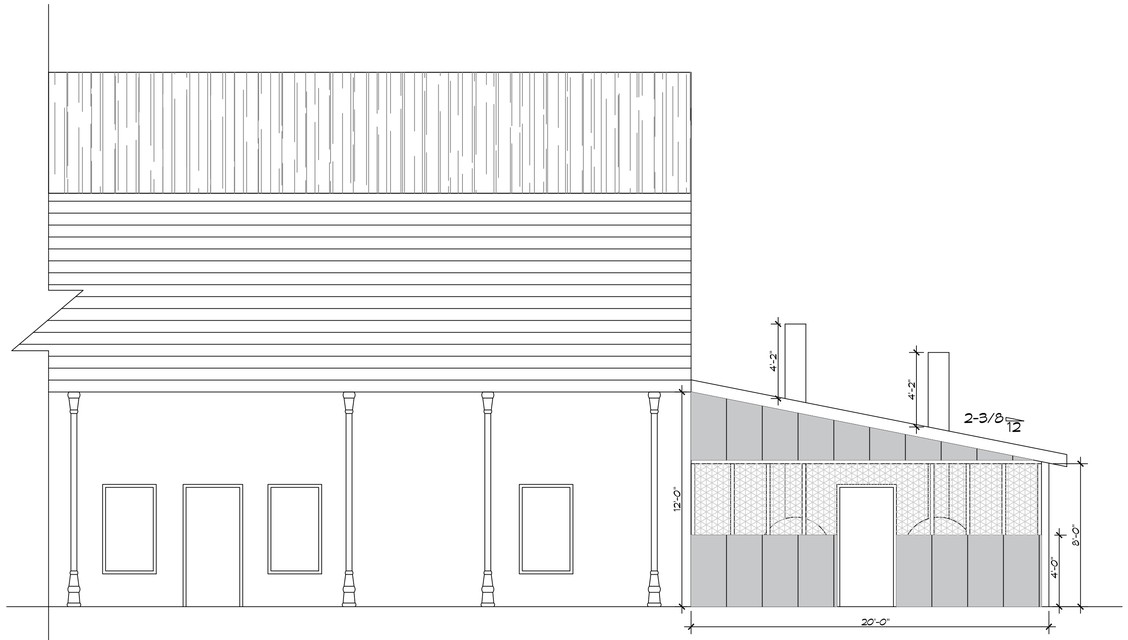

3 FRONT ELEVATION
SCALE: 1/4" = 1'-0"

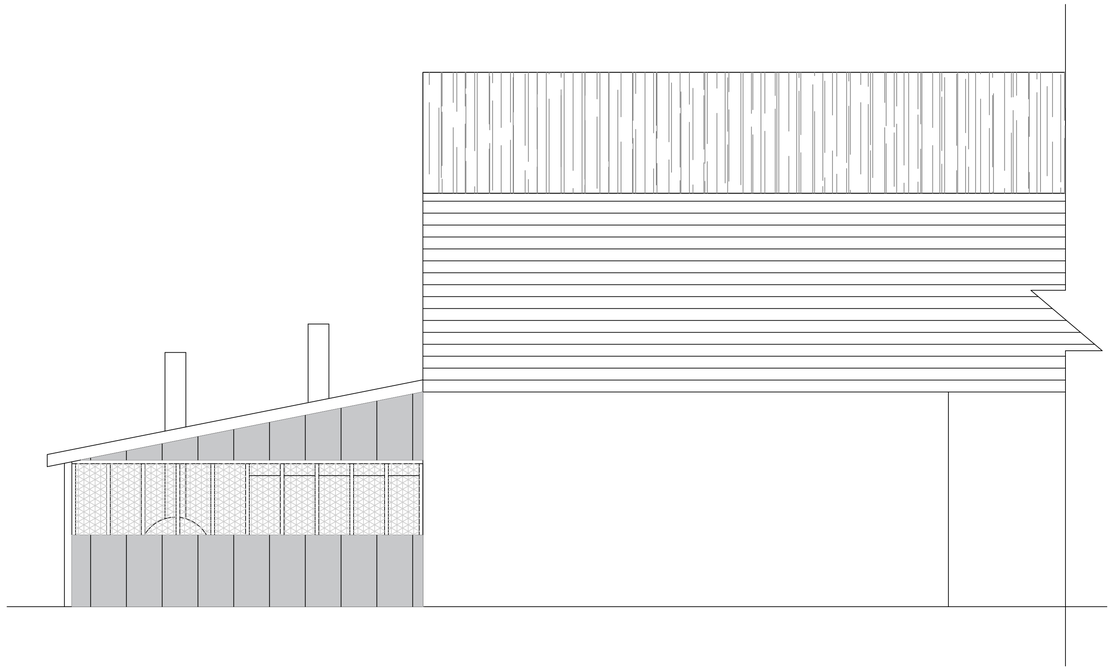

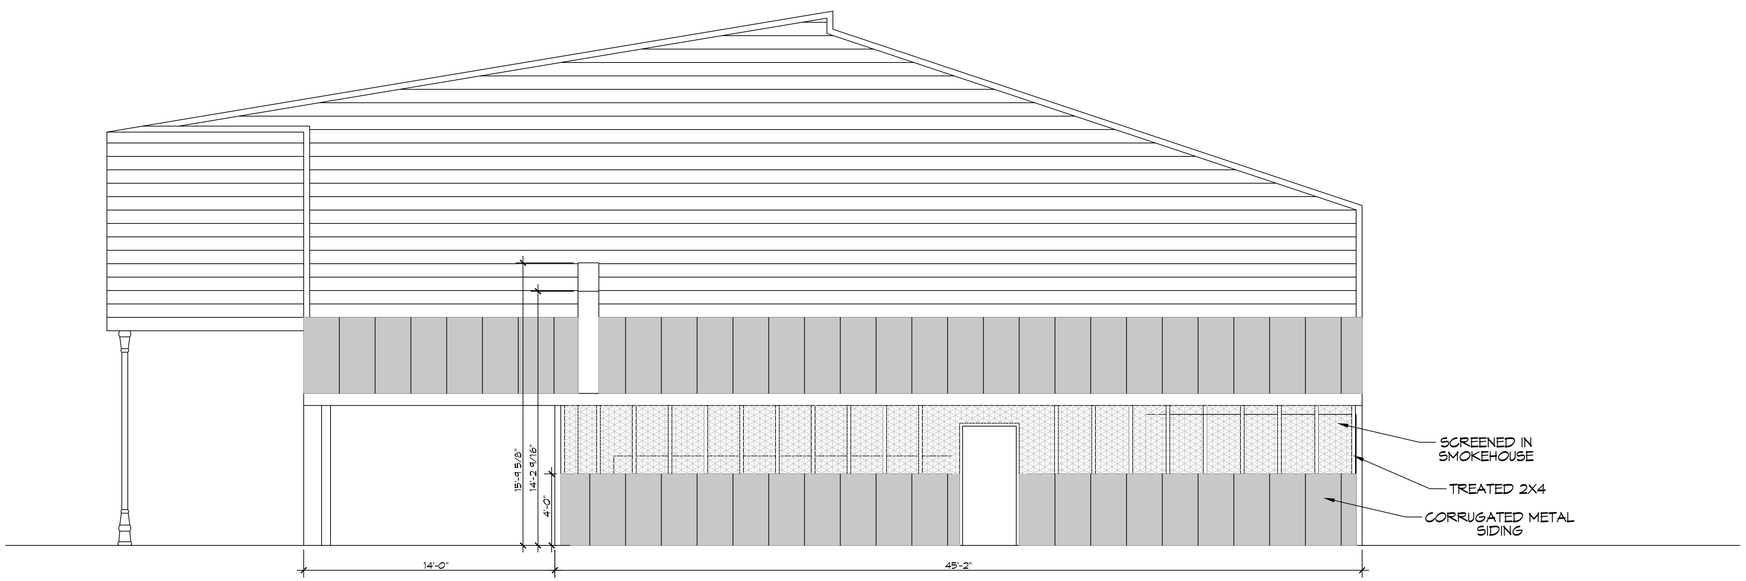

4 REAR ELEVATION
SCALE: 1/4" = 1'-0"

DAMMON ENGINEERING, INC.
LOUISIANA & MISSISSIPPI
www.dammonengineering.com
info@dammonengineering.com
866-985-6833

Chief Engineer: Brian Mistich, PE
5540 Old Scenic Trail
Slidell, LA 70458

#	DESCRIPTION	DATE

REVISIONS

SEAL:

RESTAURANT
GONZOS SMOKEHOUSE & BBQ
13298 RIVER RD
LULING, LA 70070

JOB No:	2515
DATE:	08/29/2025
DRAWN BY:	CKD
CHECKED BY:	BAM

All ideas, designs, arrangements and plans indicated or represented by this drawing are the property of Dammon Engineering, Inc. and were created, evolved and developed for use on and in connection with the specified project. None of such ideas, designs, arrangements and plans may be used by any person or entity, other than the above-specified project, for any purpose whatsoever, without the express written consent of Dammon Engineering, Inc. Any such use without such express written consent shall be deemed a violation of the rights of Dammon Engineering, Inc. and its designers, planners, and consultants.

SHEET TITLE:
BUILDING ELEVATIONS

DRAWING NUMBER:
A102

SHEET No: 3 of 1

FILE NAME: J:\- BISTRO&WAT\2515 - Gonzos Smoke House\Current Drawings\A102-Building Elevations Plan.dwg PLOT DATE & TIME: Tuesday, August 26, 2025 5:28:52 AM

Acad5)24x36 Dammon Border2016.dwg