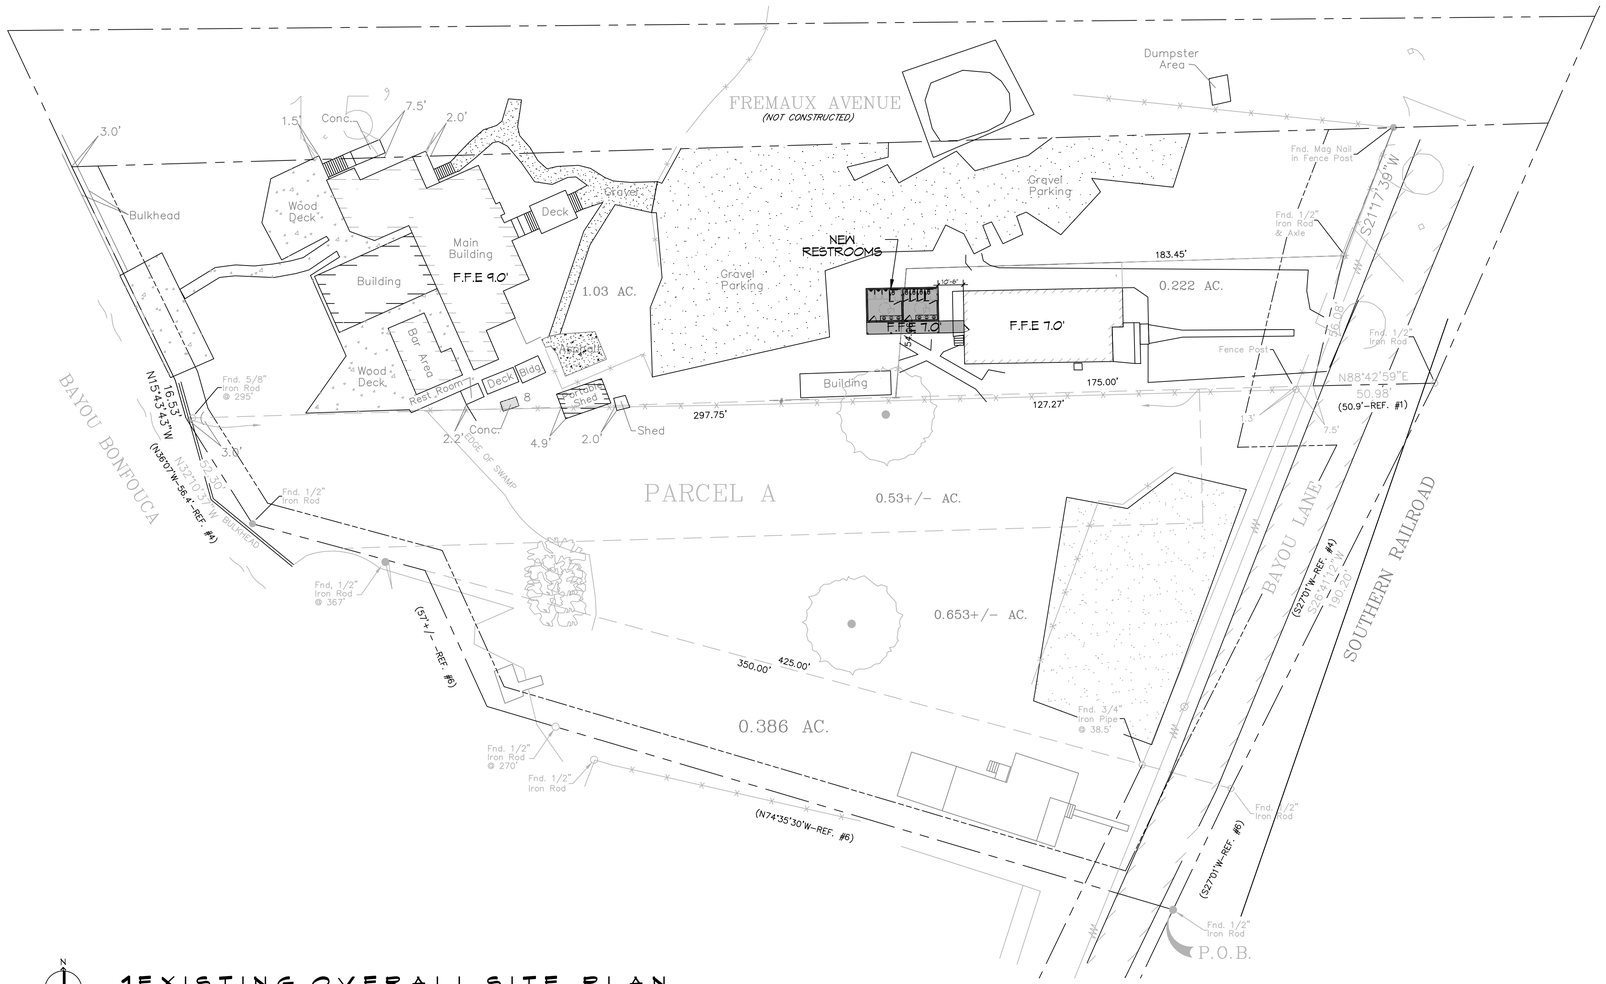

1 EXISTING OVERALL SITE PLAN
SCALE: 1" = 30'-0"

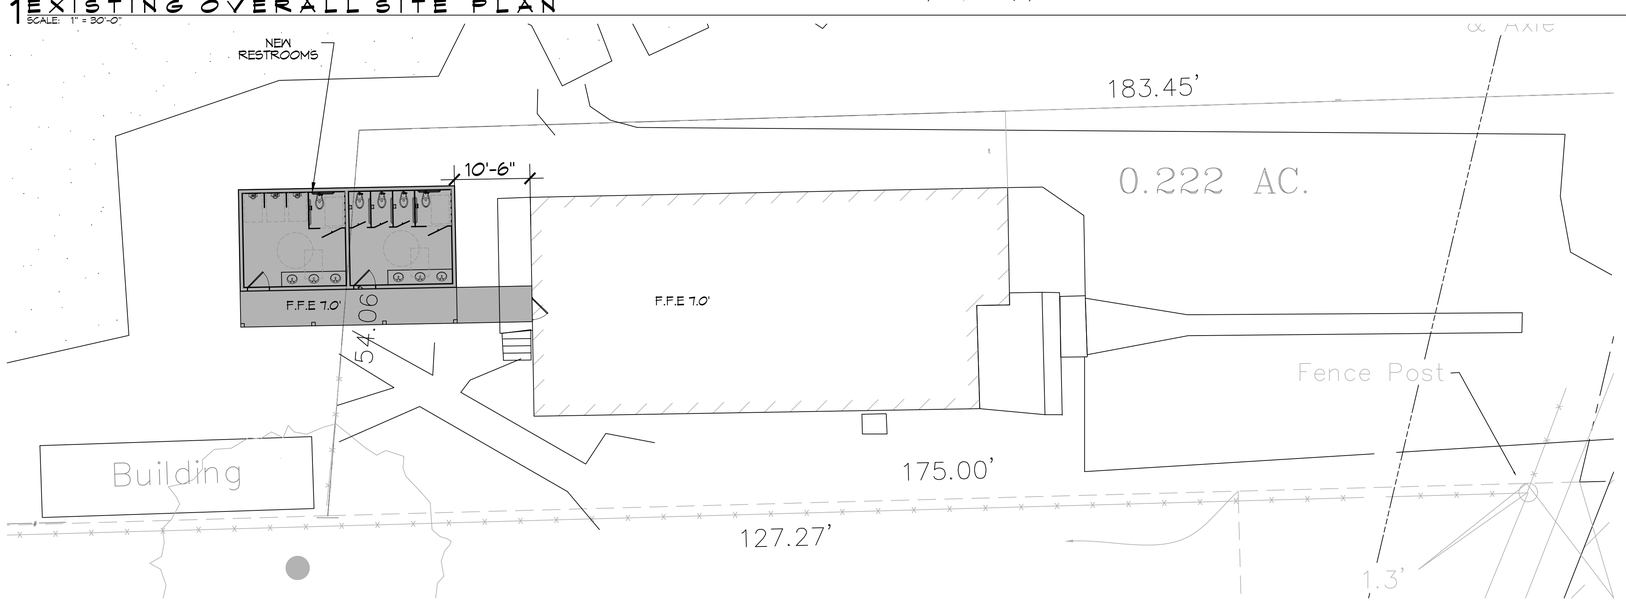

2 ENLARGED PLAN
SCALE: 1"=10'-0"

NEW RESTROOMS

ZONING

C-2 W
OLD TOWN PRESERVATION DISTRICT

FLOOD ZONE

ZONE: AE9

DAMMON ENGINEERING, INC.
LOUISIANA & MISSISSIPPI
www.dammonengineering.com
info@dammonengineering.com
PH: 985.649.5832
Chief Engineer: Brian Mistich, PE
554 Old Spanish Trail
Slidell, LA 70458

#	DESCRIPTION	DATE

REVISIONS

SEAL:

NEW AREA
PALMETTOS ON THE BAYOU
1501 BAYOU LN.
SLIDELL, LA 70458

JOB No:	2024	DATE:	01-31-2024
DRAWN BY:	CKD	CHECKED BY:	JMS

This drawing is the property of Dammon Engineering and is protected by copyright. Reproduction or use for any purpose other than that for which it was prepared is prohibited without the written permission of Dammon Engineering. Field verify all dimensions and conditions before ordering materials or beginning construction. Do not scale drawings. Report any errors or omissions to the Engineer.

SHEET TITLE:
EXISTING
OVERALL SITE PLAN

DRAWING NUMBER:
C101

SHEET No: 1 of 2