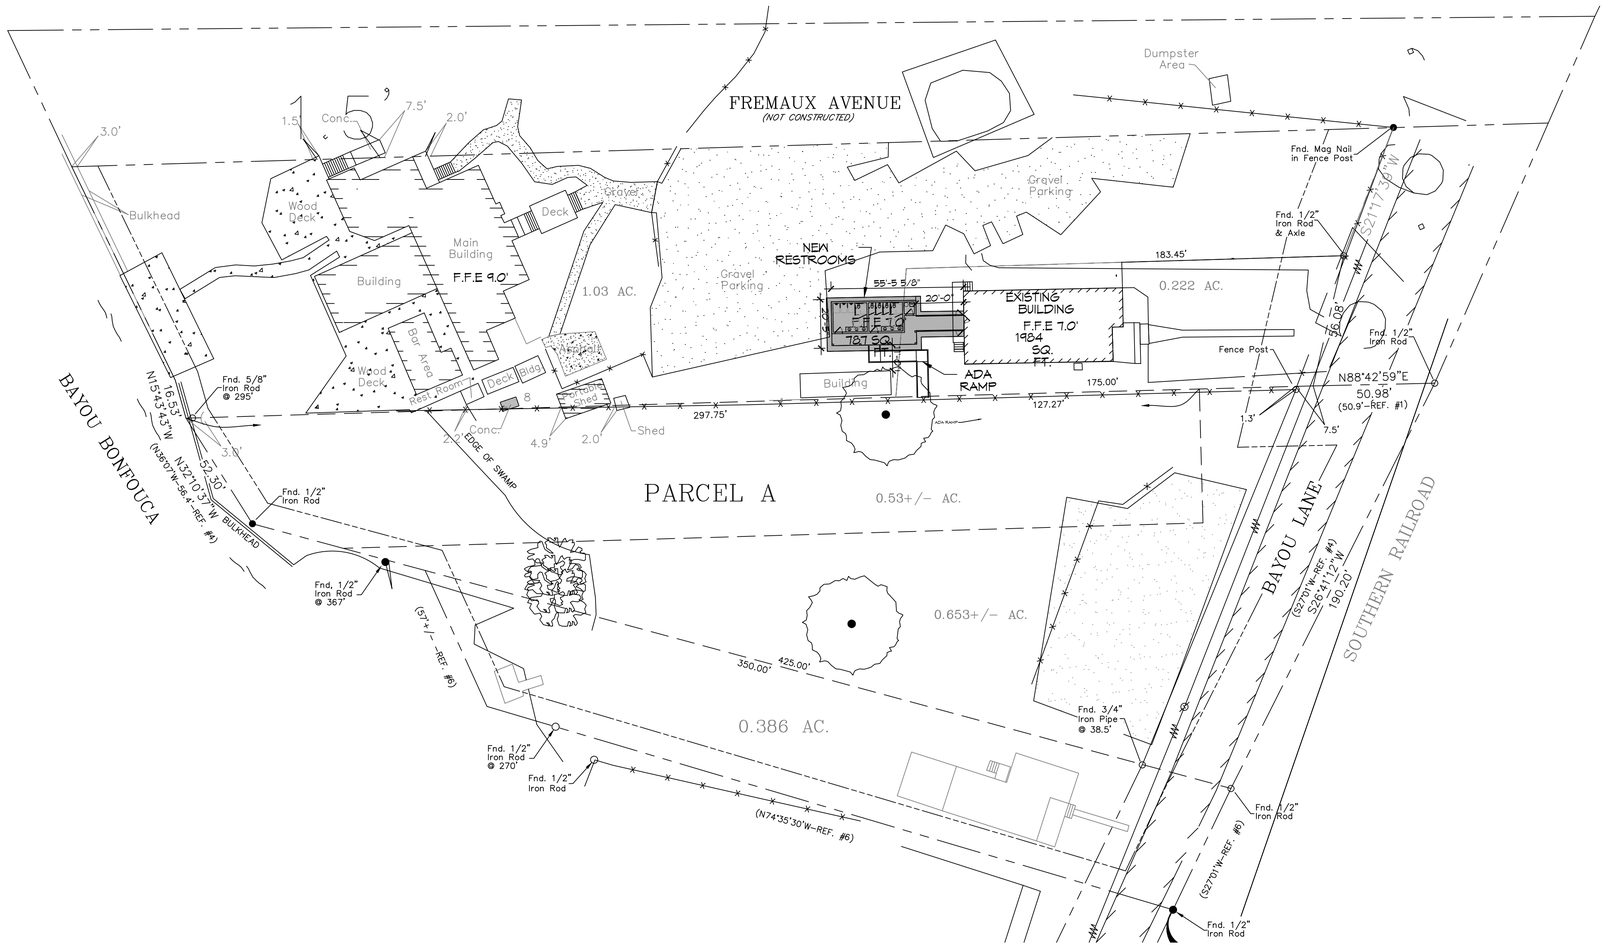

6 PROPOSED OVERALL SITE PLAN
SCALE: 1" = 30'-0"

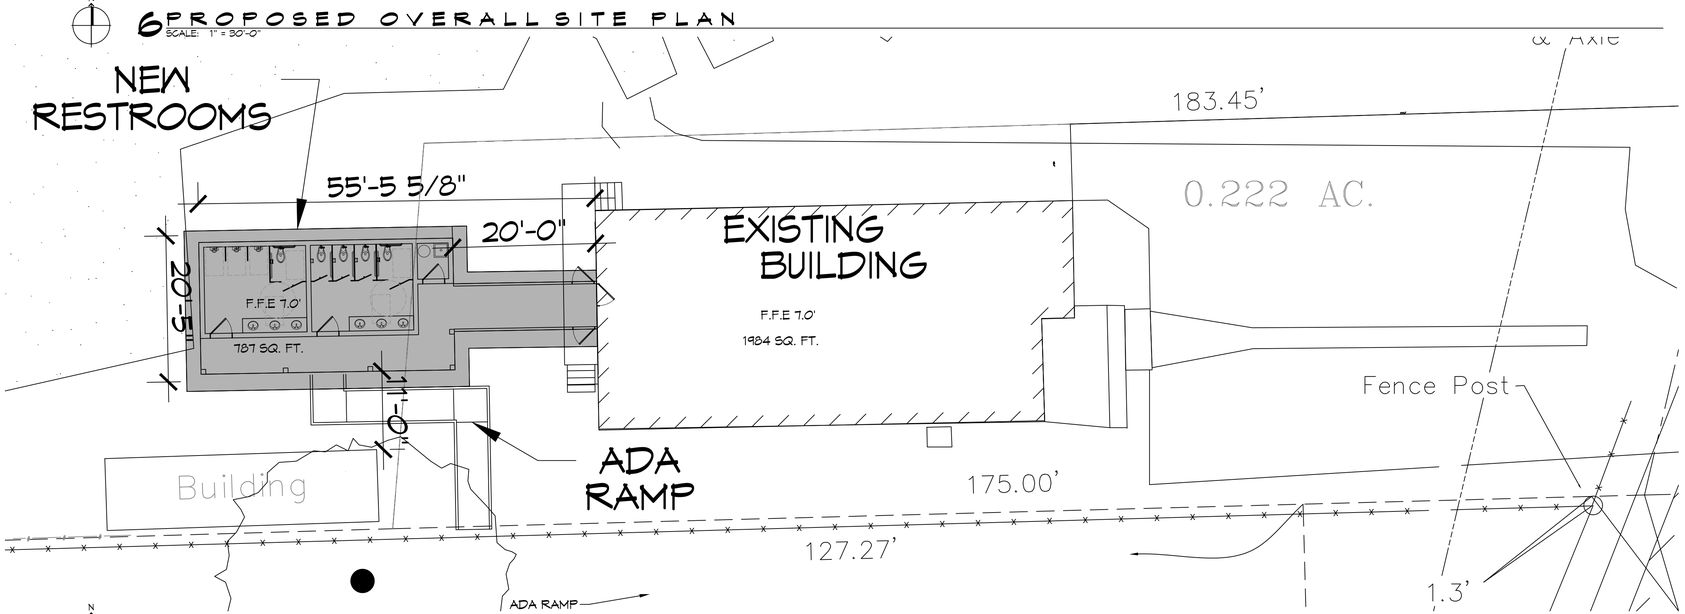

7 PROPOSED ENLARGED AREA PLAN
SCALE: 1"=10'-0"

NEW RESTROOMS

ZONING

C-2 W
OLD TOWN PRESERVATION DISTRICT

FLOOD ZONE

ZONE: AE9

DAMMON ENGINEERING, INC.
LOUISIANA & MISSISSIPPI
www.dammonengineering.com
info@dammonengineering.com
PH: 985.649.5832
Chief Engineer: Brian Mistich, PE
554 Old Spanish Trail
Slidell, LA 70458

#	DESCRIPTION	DATE

REVISIONS

SEAL:

NEW RESTROOMS
PALMETTOS ON THE BAYOU
1501 BAYOU LN.
SLIDELL, LA 70458

JOB No:	2024	DATE:	02-29-2024
DRAWN BY:	CKD	CHECKED BY:	JMS

This drawing is the property of Dammon Engineering and may not be used in any way without the written consent of Dammon Engineering. Any alterations made to this drawing by other than Dammon Engineering, shall become the property of Dammon Engineering, and such person shall be liable for any damages resulting from such alterations. Dammon Engineering assumes no responsibility for any alterations made to this drawing by other than Dammon Engineering. Field verify all dimensions and conditions before ordering materials or beginning construction. Do not scale drawings. Report any discrepancies to Dammon Engineering.

SHEET TITLE:
PROPOSED OVERALL SITE PLAN & ENLARGED PLAN

DRAWING NUMBER:
C101

SHEET No: 3 of 10