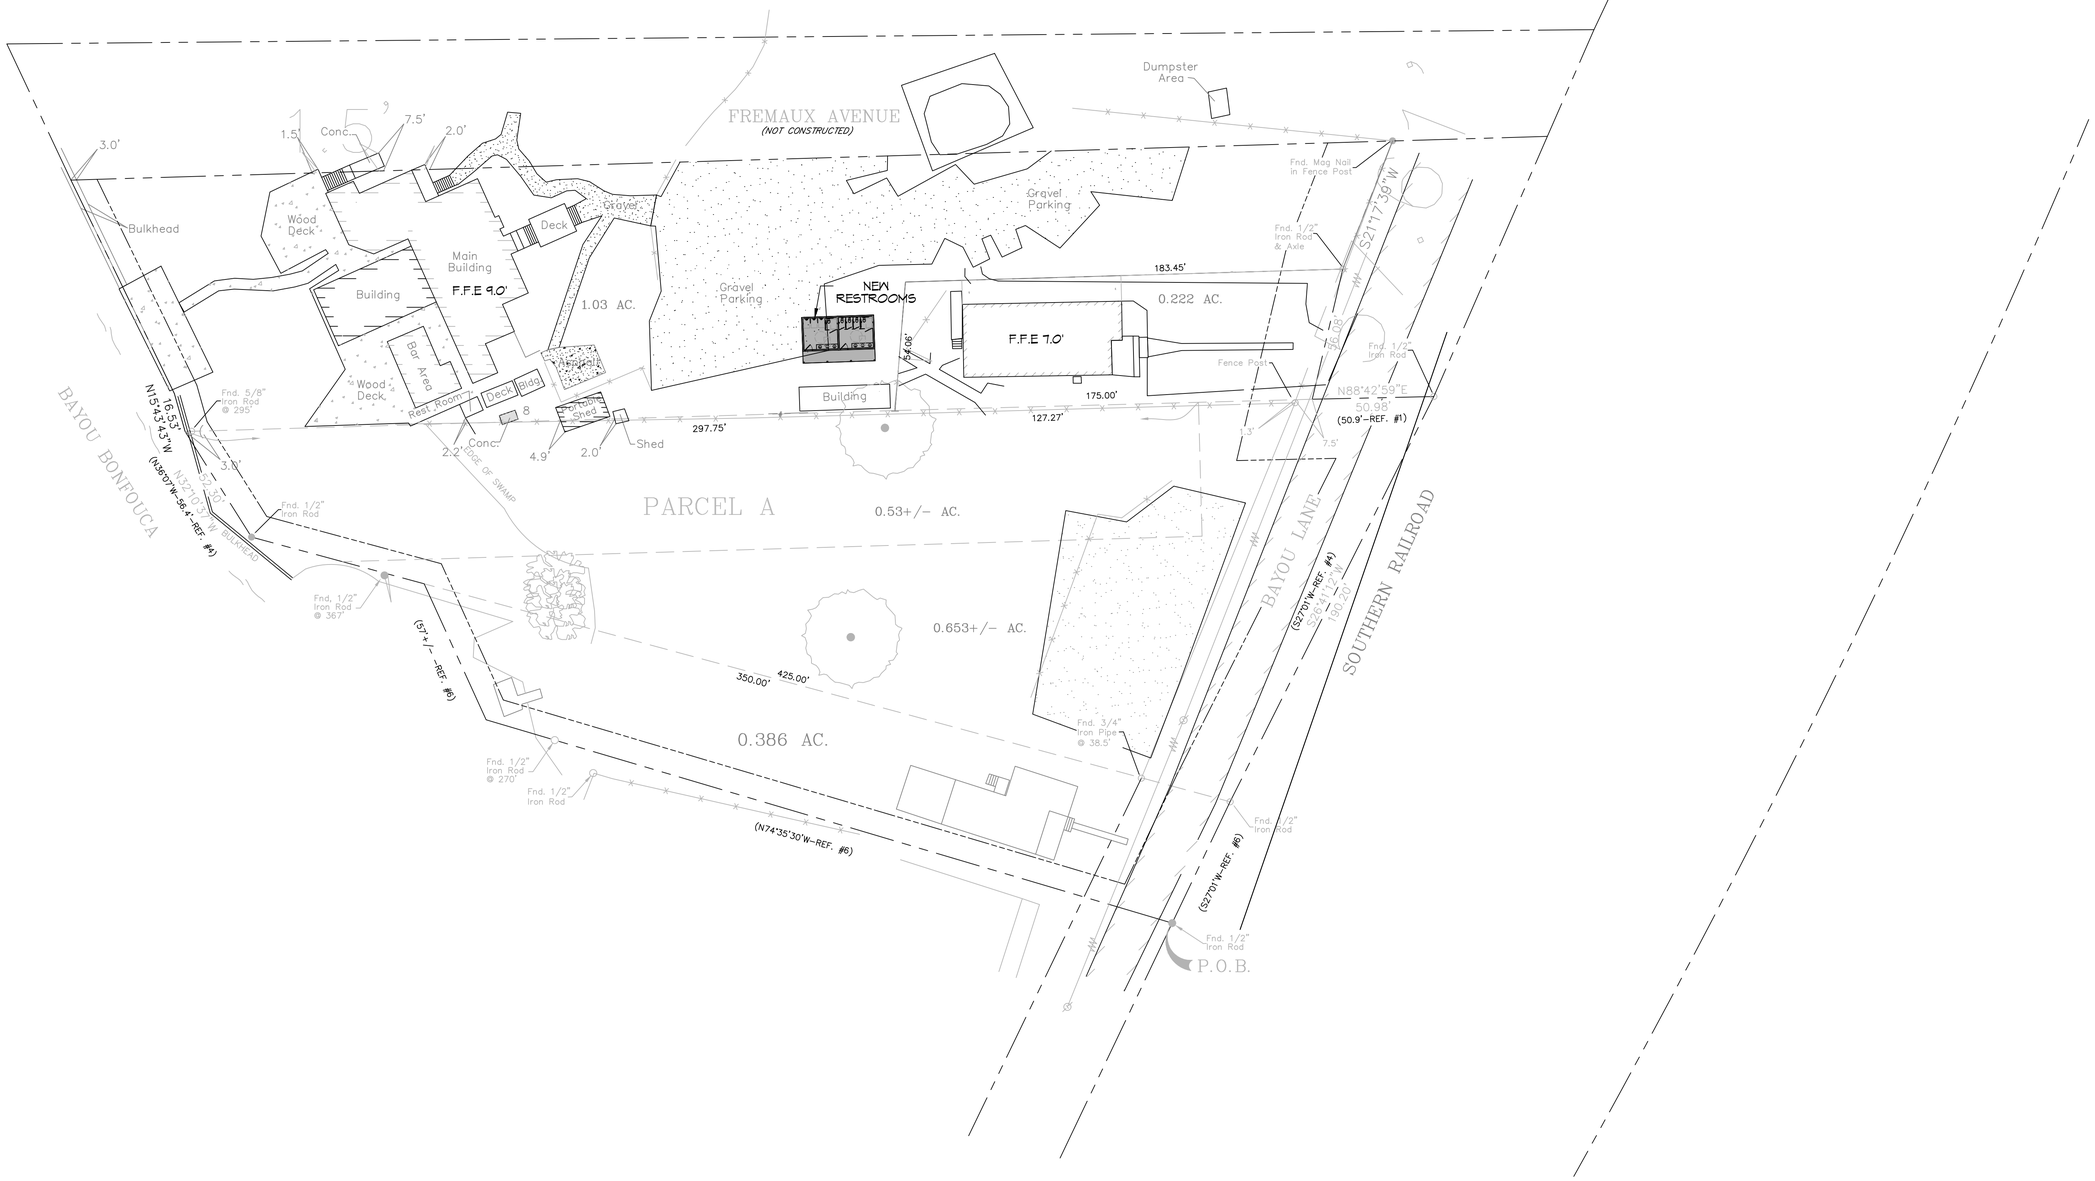


1 EXISTING OVERALL SITE PLAN
SCALE: 1" = 30'-0"

DAMMON ENGINEERING, INC.
LOUISIANA & MISSISSIPPI


Chief Engineer: Brian Mistich, PE
554 Old Spanish Trail
Slidell, LA 70458

www.dammonengineering.com
info@dammonengineering.com
PH: 985.649.5832


| # | DESCRIPTION | DATE |
|---|---|---|
| | | |

REVISIONS

SEAL:

NEW AREA

PALMETTOS ON THE BAYOU

1901 BAYOU LN.
SLIDELL, LA 70458

| | | | |
|---|---|---|---|
| JOB No: | 2024 | DATE: | 01-31-2024 |
| DRAWN BY: | CKD | CHECKED BY: | JMS |


This drawing and specifications, design and arrangement represented thereon are and shall remain the property of Dammon Engineering, and shall not be used for any purpose other than the specific project for which they were prepared and shall not be copied, disclosed to others, or used in other projects or extensions to this project except by written agreement with Dammon Engineering. Visual contact with these drawings or specifications shall constitute prima facie evidence of acceptance of these restrictions.


SHEET TITLE:
EXISTING
OVERALL SITE PLAN

DRAWING NUMBER:

C101

SHEET No: 1 of 2