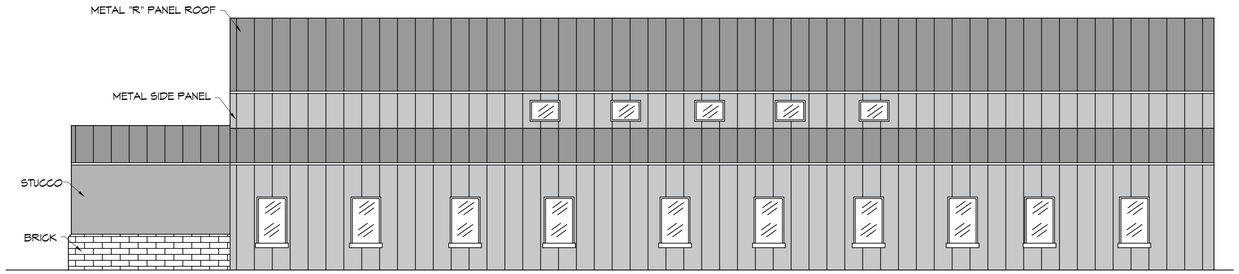

2 RIGHT ELEVATION
SCALE: 1/8"=1'-0"

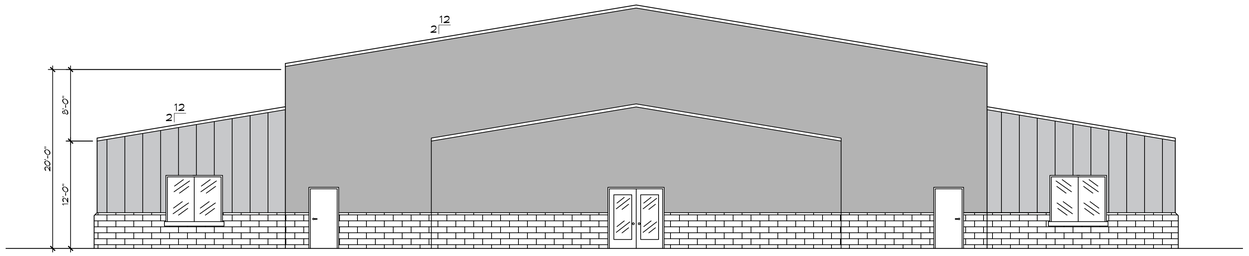

3 FRONT ELEVATION
SCALE: 1/8"=1'-0"

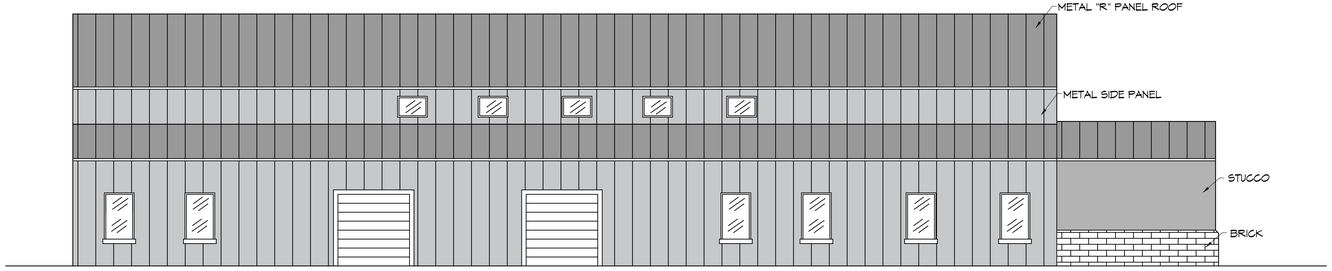

4 LEFT ELEVATION
SCALE: 1/8"=1'-0"

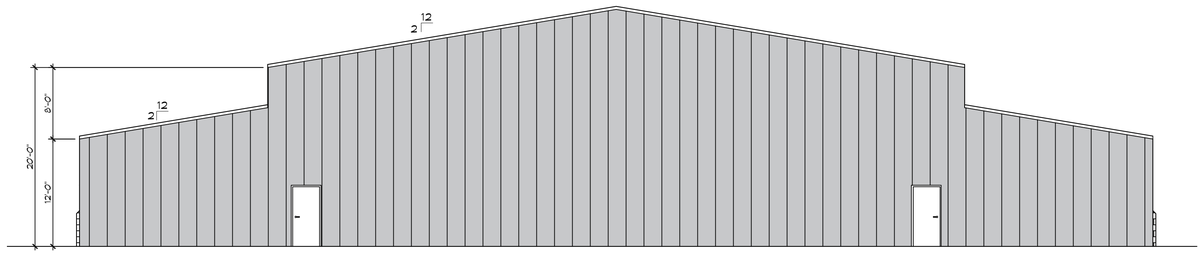

5 REAR ELEVATION
SCALE: 1/8"=1'-0"

DAMMON ENGINEERING, INC.
LOUISIANA & MISSISSIPPI
www.dammonengineering.com
www.dammonengineering.com
PH: 985.649.5832 F: 985.641.5950
Chief Engineer: Brian Mistich, PE
5540 Oakwood Trail
Slidell, LA 70458

REVISIONS

#	DESCRIPTION	DATE

POPE JOHN PAUL AUDITORIUM
1601 JAGUAR DR
SLIDELL, LA 70461

JOB No:	2295	DATE:	12-17-2024
DRAWN BY:	CKD	CHECKED BY:	JMS

This drawing is the property of Dammon Engineering, and shall not be reproduced in whole or in part without written permission of the owner. Dammon Engineering, and its officers and employees assume no responsibility for alterations made to this drawing by others. Dammon Engineering, and its officers and employees assume no responsibility for projects for which this have been prepared and developed without written consent of Dammon Engineering, and its officers and employees assume no responsibility for such projects.

SHEET TITLE:
BLDG ELEAVTIONS

DRAWING NUMBER:
A102

SHEET No: 2 of 2

FILE NAME: J:\- Schools Private\Pope John Paul Slidell Auditorium\Current Drawings\A102 - Elevation Pictures PLOT DATE & TIME: Tuesday, December 17, 2024 3:20:38 PM