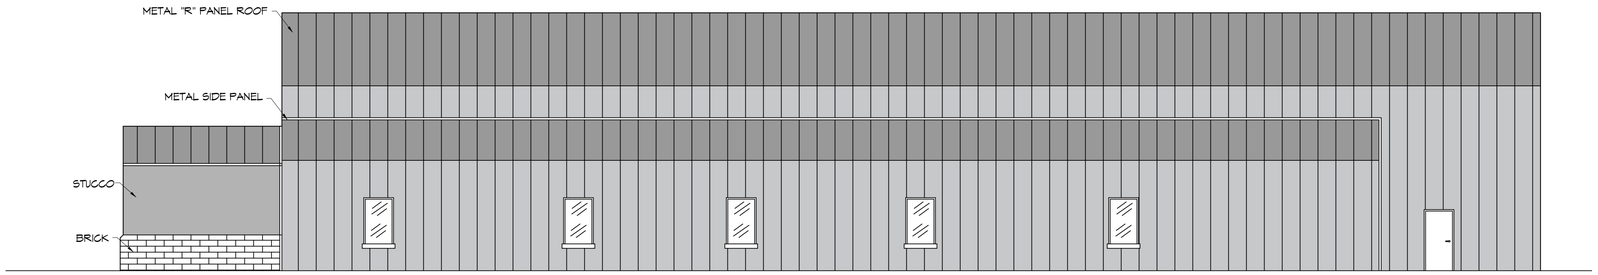

2 RIGHT ELEVATION
SCALE: 1/8"=1'-0"

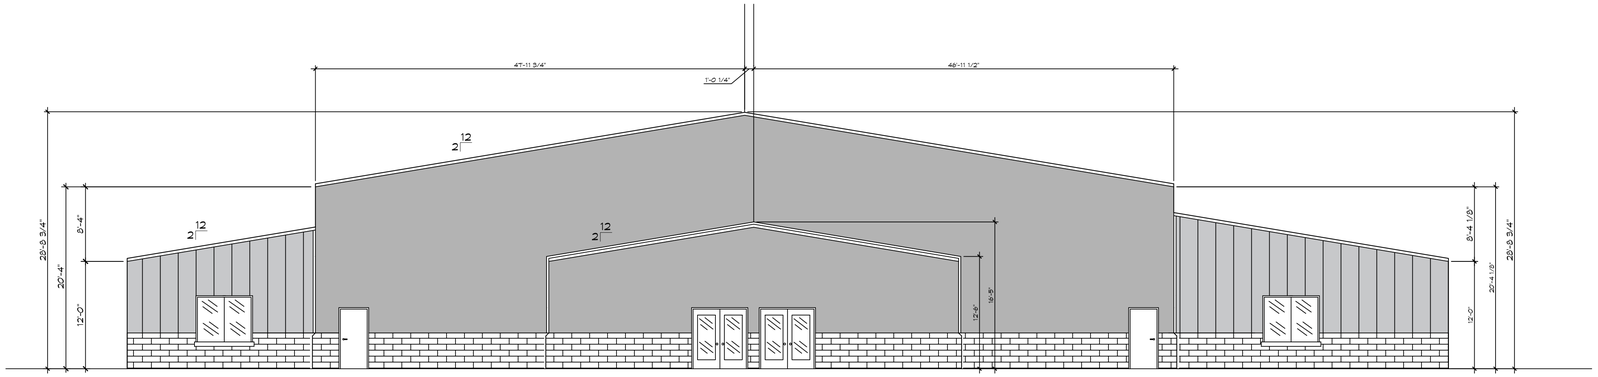

3 FRONT ELEVATION
SCALE: 1/8"=1'-0"

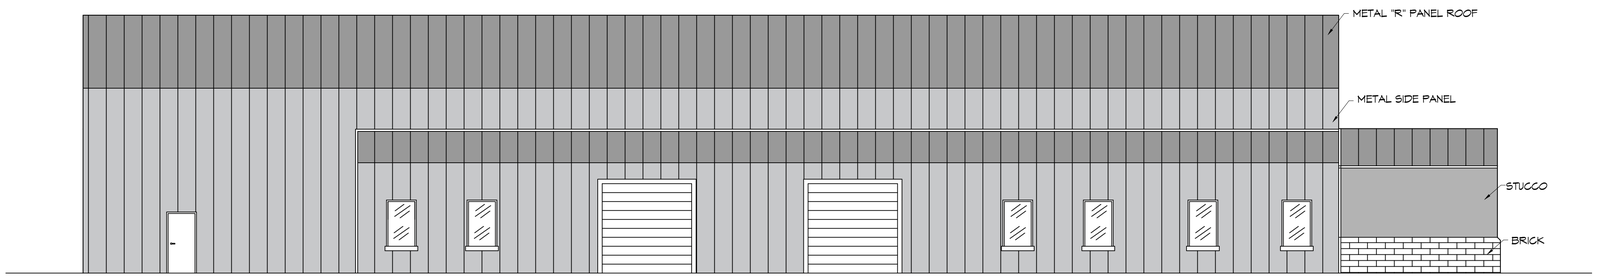

4 LEFT ELEVATION
SCALE: 1/8"=1'-0"

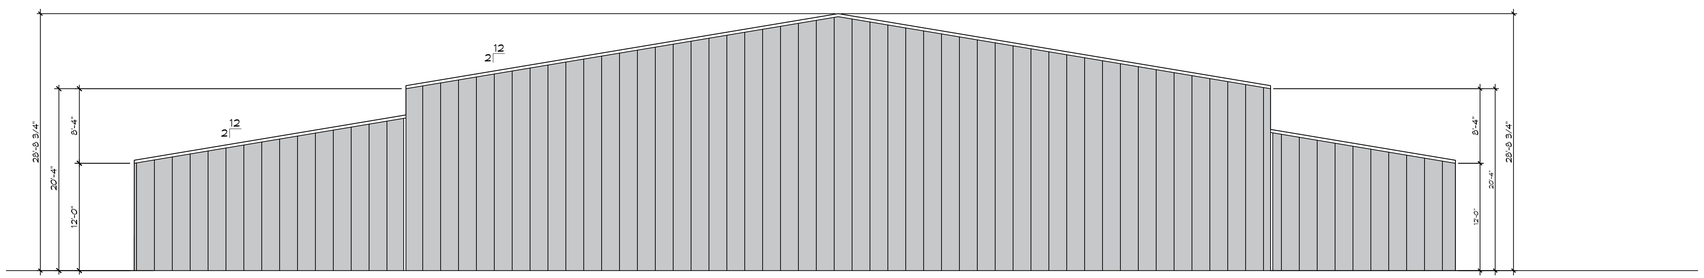

5 REAR ELEVATION
SCALE: 1/8"=1'-0"

DAMMON ENGINEERING, INC.
LOUISIANA & MISSISSIPPI

www.dammonengineering.com
www.dammonprojects.com
PH: 985.649.5832 F: 985.641.5950

Chief Engineer: Brian Mistich, PE
5540 Oakwood Trail
Slidell, LA 70458

REVISIONS

#	DESCRIPTION	DATE

ROPE JOHN PAUL AUDITORIUM
1801 JAGUAR DR
SLIDELL, LA 70461

JOB No:	22-15
DATE:	10-22-2025
DRAWN BY:	CKD
CHECKED BY:	JMS

THIS DRAWING AND SPECIFICATION, AS AN INSTRUMENT OF SERVICE, IS AND SHALL REMAIN THE PROPERTY OF DAMMON ENGINEERING, AND MUST BE RETURNED ON REQUEST. THE REPRODUCTION, ALTERATION OR USE FOR ANY PURPOSE OTHER THAN THAT AUTHORIZED BY DAMMON ENGINEERING IS PROHIBITED. THIS DRAWING IS THE PROPERTY OF DAMMON ENGINEERING, AND MUST BE RETURNED ON REQUEST. THE REPRODUCTION, ALTERATION OR USE FOR ANY PURPOSE OTHER THAN THAT AUTHORIZED BY DAMMON ENGINEERING IS PROHIBITED. THIS DRAWING WAS PREPARED AND DEVELOPED WITHOUT AN ON-SITE VISIT BY DAMMON ENGINEERING. ANY DEVIATIONS FROM THE DRAWING MUST BE REPORTED TO DAMMON ENGINEERING.

SHEET TITLE:
BLDG ELEAVTIONS

DRAWING NUMBER:
A103

SHEET No: 2 of 1