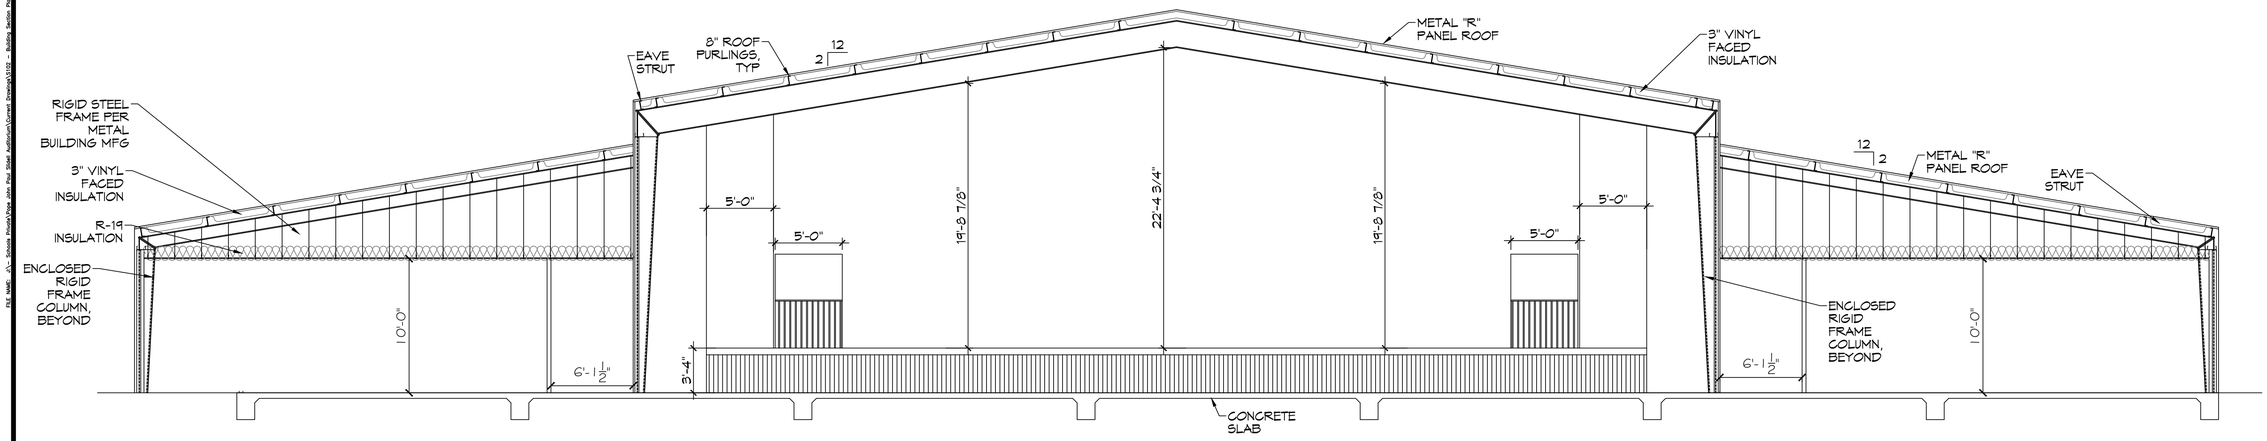

18 S102 | A101

BUILDING SECTION

SCALE: 3/16" = 1'-0"

DAMMON ENGINEERING, INC.
LOUISIANA & MISSISSIPPI

www.dammonengineering.com
info@dammonengineering.com
PH: 985.649.5832 F: 985.641.9950

Chief Engineer: Brian Mistich, PE
554 Old Spanish Trail
Slidell, LA 70458

REVISIONS

#	DESCRIPTION	DATE

NEW AUDITORIUM
POPE JOHN PAUL AUDITORIUM
1901 JAGUAR DR
SLIDELL, LA 70461

JOB No:	2295	DATE:	12-9-2025
DRAWN BY:	GKD	CHECKED BY:	BAK

The client owns the plans & specifications, and may use & or duplicate them at will for the construction of one building by the contractor to whom a contract is awarded for the construction of the building covered by the plans & specifications, or by a person to whom the contractor, after the award of the contract, shall properly delegate the right to make such use of the plans & specifications in the construction of the building covered by the plans & specifications. Dammon Engineering, Baton Rouge, and Dammon Engineering, Mississippi, are the sole owners of the plans & specifications, and may use them for any purpose they deem appropriate.

SHEET TITLE:
BUILDING SECTION

DRAWING NUMBER:
S102

SHEET No: 7 of 4