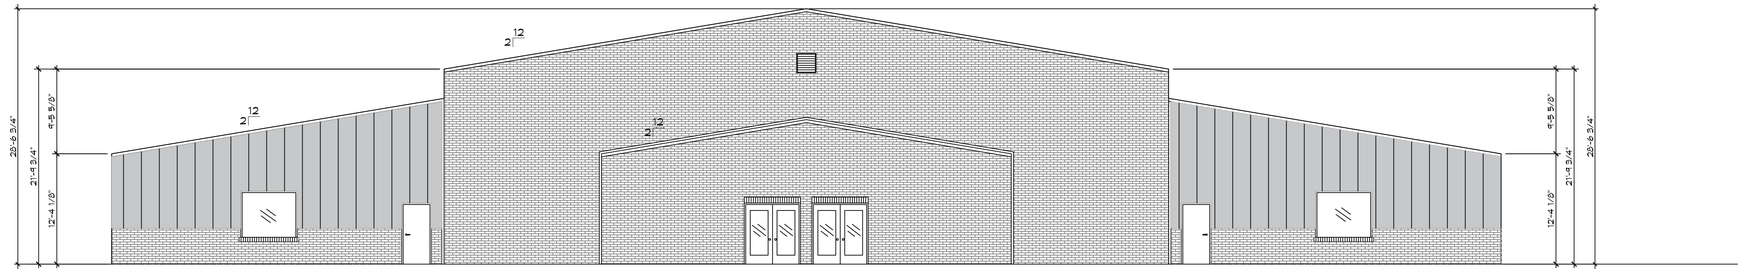

13 LEFT ELEVATION
SCALE: 1/8"=1'-0"

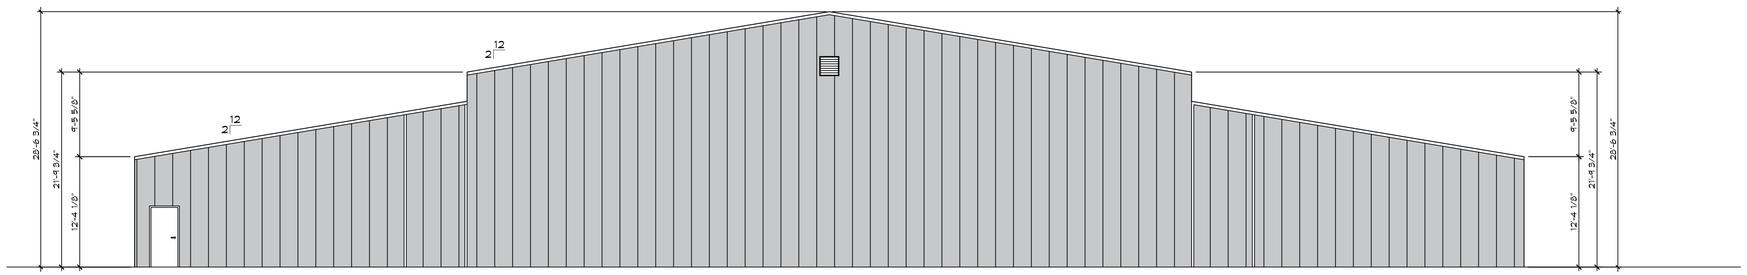

14 RIGHT ELEVATION
SCALE: 1/8"=1'-0"

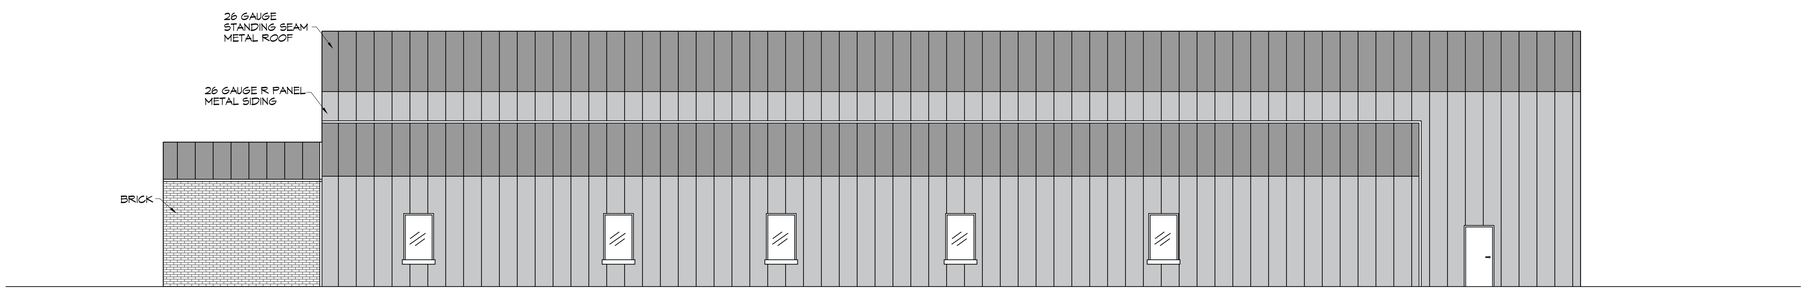

15 FRONT ELEVATION
SCALE: 1/8"=1'-0"

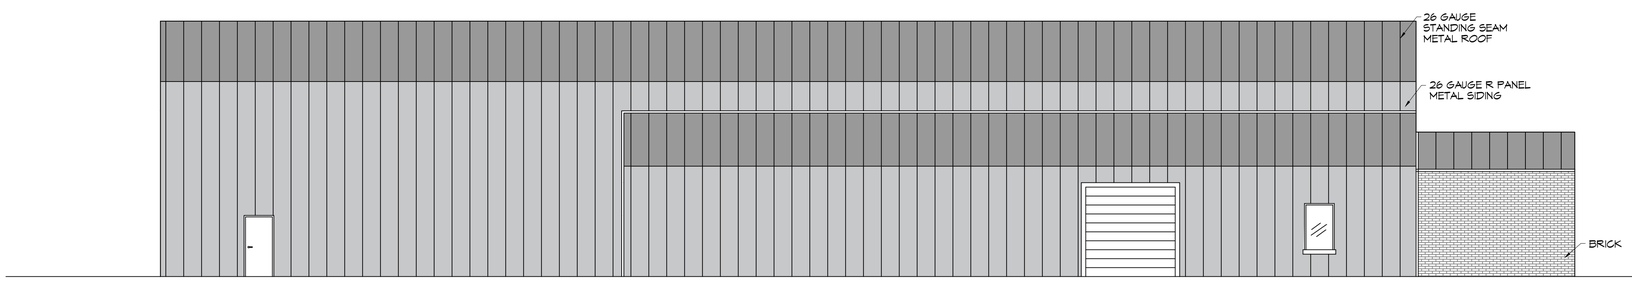

16 REAR ELEVATION
SCALE: 1/8"=1'-0"

DESIGN EXCEPTION

DAMMON ENGINEERING, INC.
LOUISIANA & MISSISSIPPI
www.dammonengineering.com
www.dammonprojects.com
PH: 985.649.5832 F: 985.641.5950
Chief Engineer: Brian Mistich, PE
5500 Oakwood Trail
Slidell, LA 70458

REVISIONS

#	DESCRIPTION	DATE

STATE OF LOUISIANA
BRIAN A. MISTICH
License No. 30187
PROFESSIONAL ENGINEER

NEW AUDITORIUM
POPE JOHN PAUL II HIGH SCHOOL
1401 JAGUAR DR
SLIDELL, LA 70461

JOB No:	2522
DATE:	03-27-2026
DRAWN BY:	CKD
CHECKED BY:	JMS

The design, drawings and specifications, including all electronic versions thereof, are and shall remain the property of Dammon Engineering, and no such interest shall be altered, assigned or transferred to any other person or entity without our express written consent. Any reuse of the project, in whole or in part, without our express written consent, is prohibited.

SHEET TITLE:
BLDG ELEAVTIONS

DRAWING NUMBER:
A103

SHEET No: 9 of 20

FILE NAME: J:\- Schools Private\2522 - Pope John Paul Sidell Auditorium\Current Drawings\A103 - Elevations Plan.dwg PLOT DATE & TIME: Monday, March 30, 2026 1:18:08 PM