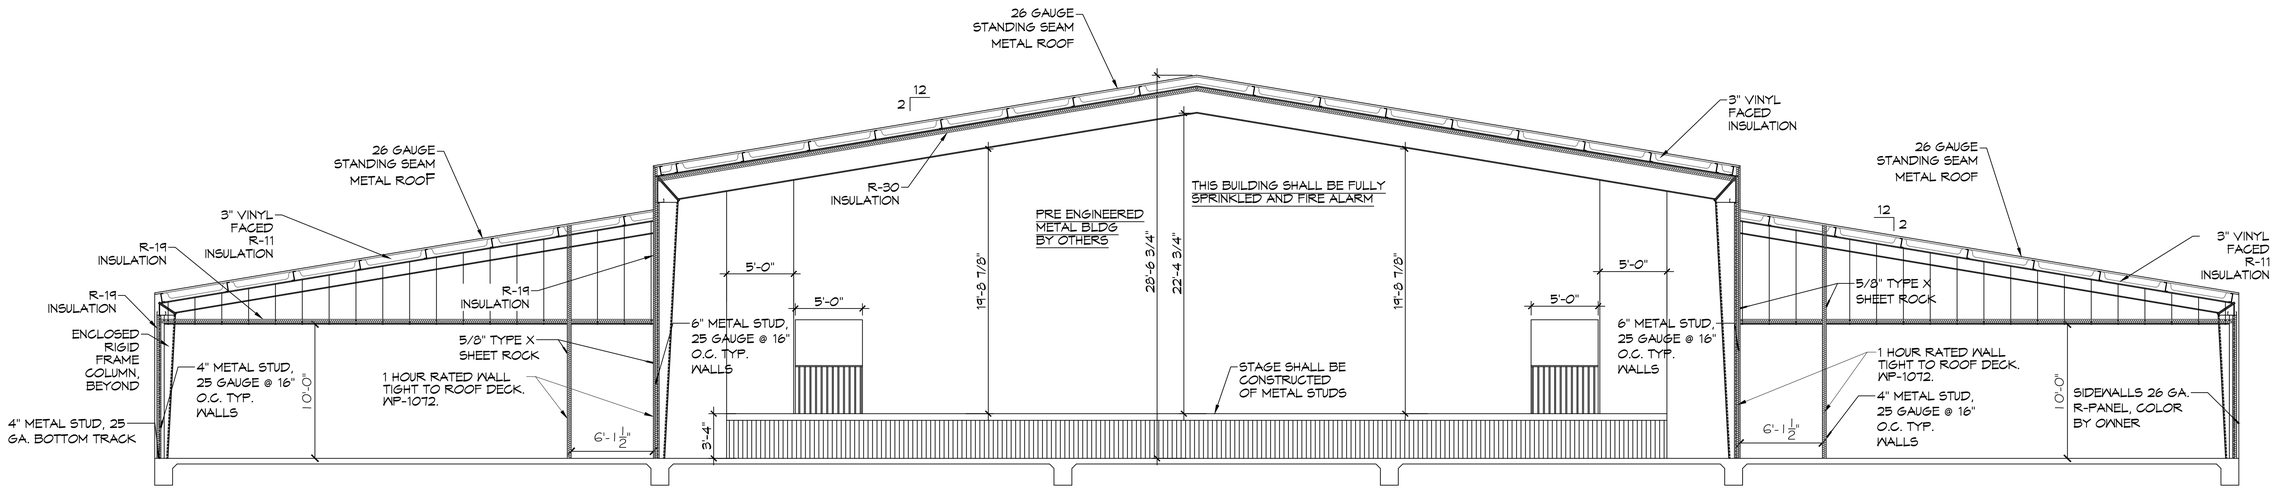

E A101 A105 **BUILDING SECTION**
SCALE: 3/16" = 1'-0"

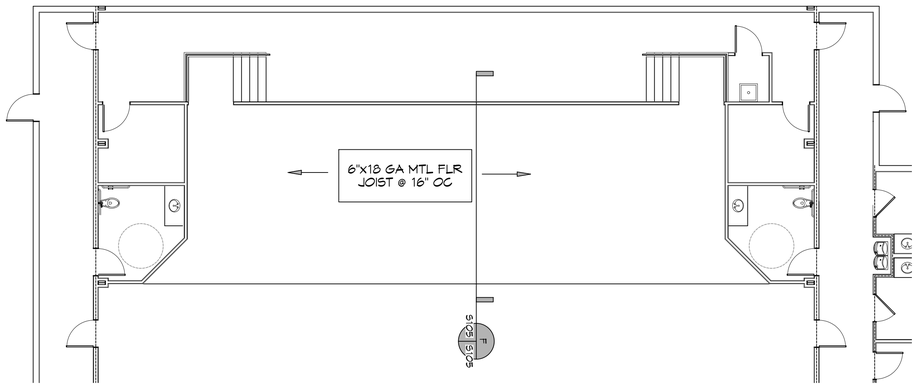

26 **STAGE PLAN**
SCALE: 1/8 "=1'-0"

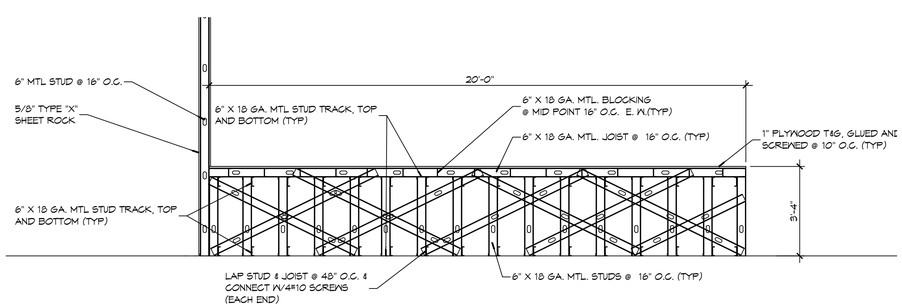

F A105 A105 **STAGE SECTION**
SCALE: 3/8" = 1'-0"

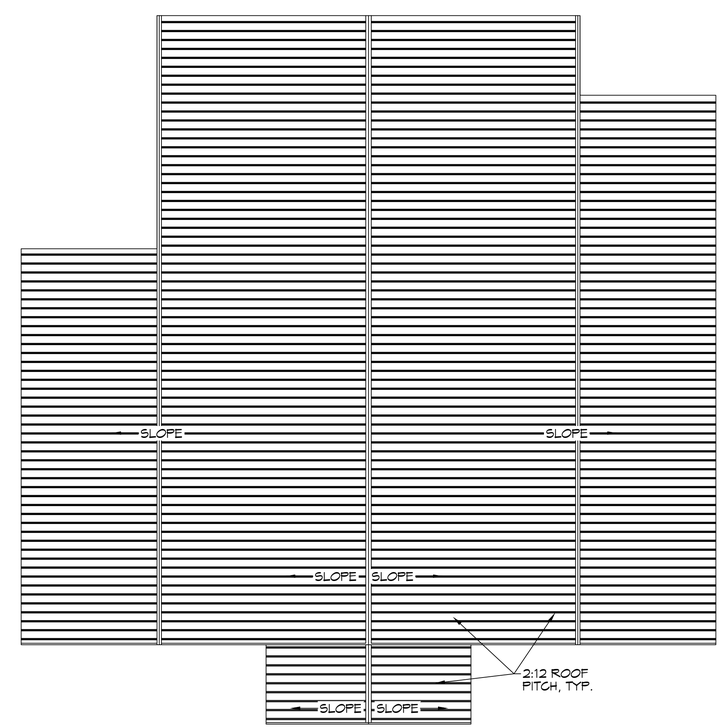

27 **ROOF PLAN**
SCALE: 1/16 "=1'-0"

DAMMON ENGINEERING, INC.
LOUISIANA & MISSISSIPPI
www.dammonengineering.com
Info@dammonengineering.com
PH: 985.649.5832 F: 985.641.9950
Chief Engineer: Brian Mistich, PE
554 Old Spanish Trail
Slidell, LA 70458

REVISIONS

#	DESCRIPTION	DATE

STATE OF LOUISIANA
BRIAN A. MISTICH
License No. 30187
PROFESSIONAL ENGINEER

NEW AUDITORIUM
POPE JOHN PAUL II HIGH SCHOOL
1901 JAGUAR DR.
SLIDELL, LA 70461

JOB No: 2522
DATE: 03-27-2026
DRAWN BY: GAD
CHECKED BY: BAM

The plans, specifications and other documents, drawings and other materials contained therein are instruments of service of Dammon Engineering, Inc. and shall remain the property of Dammon Engineering, Inc. The reproduction, alteration or disclosure to others of such instruments of service without the written consent of Dammon Engineering, Inc. is prohibited. Dammon Engineering, Inc. shall not be responsible for any modifications to or reuse of these documents by others.

SHEET TITLE:
BUILDING SECTION

DRAWING NUMBER:
A105

SHEET No: 14 of 20