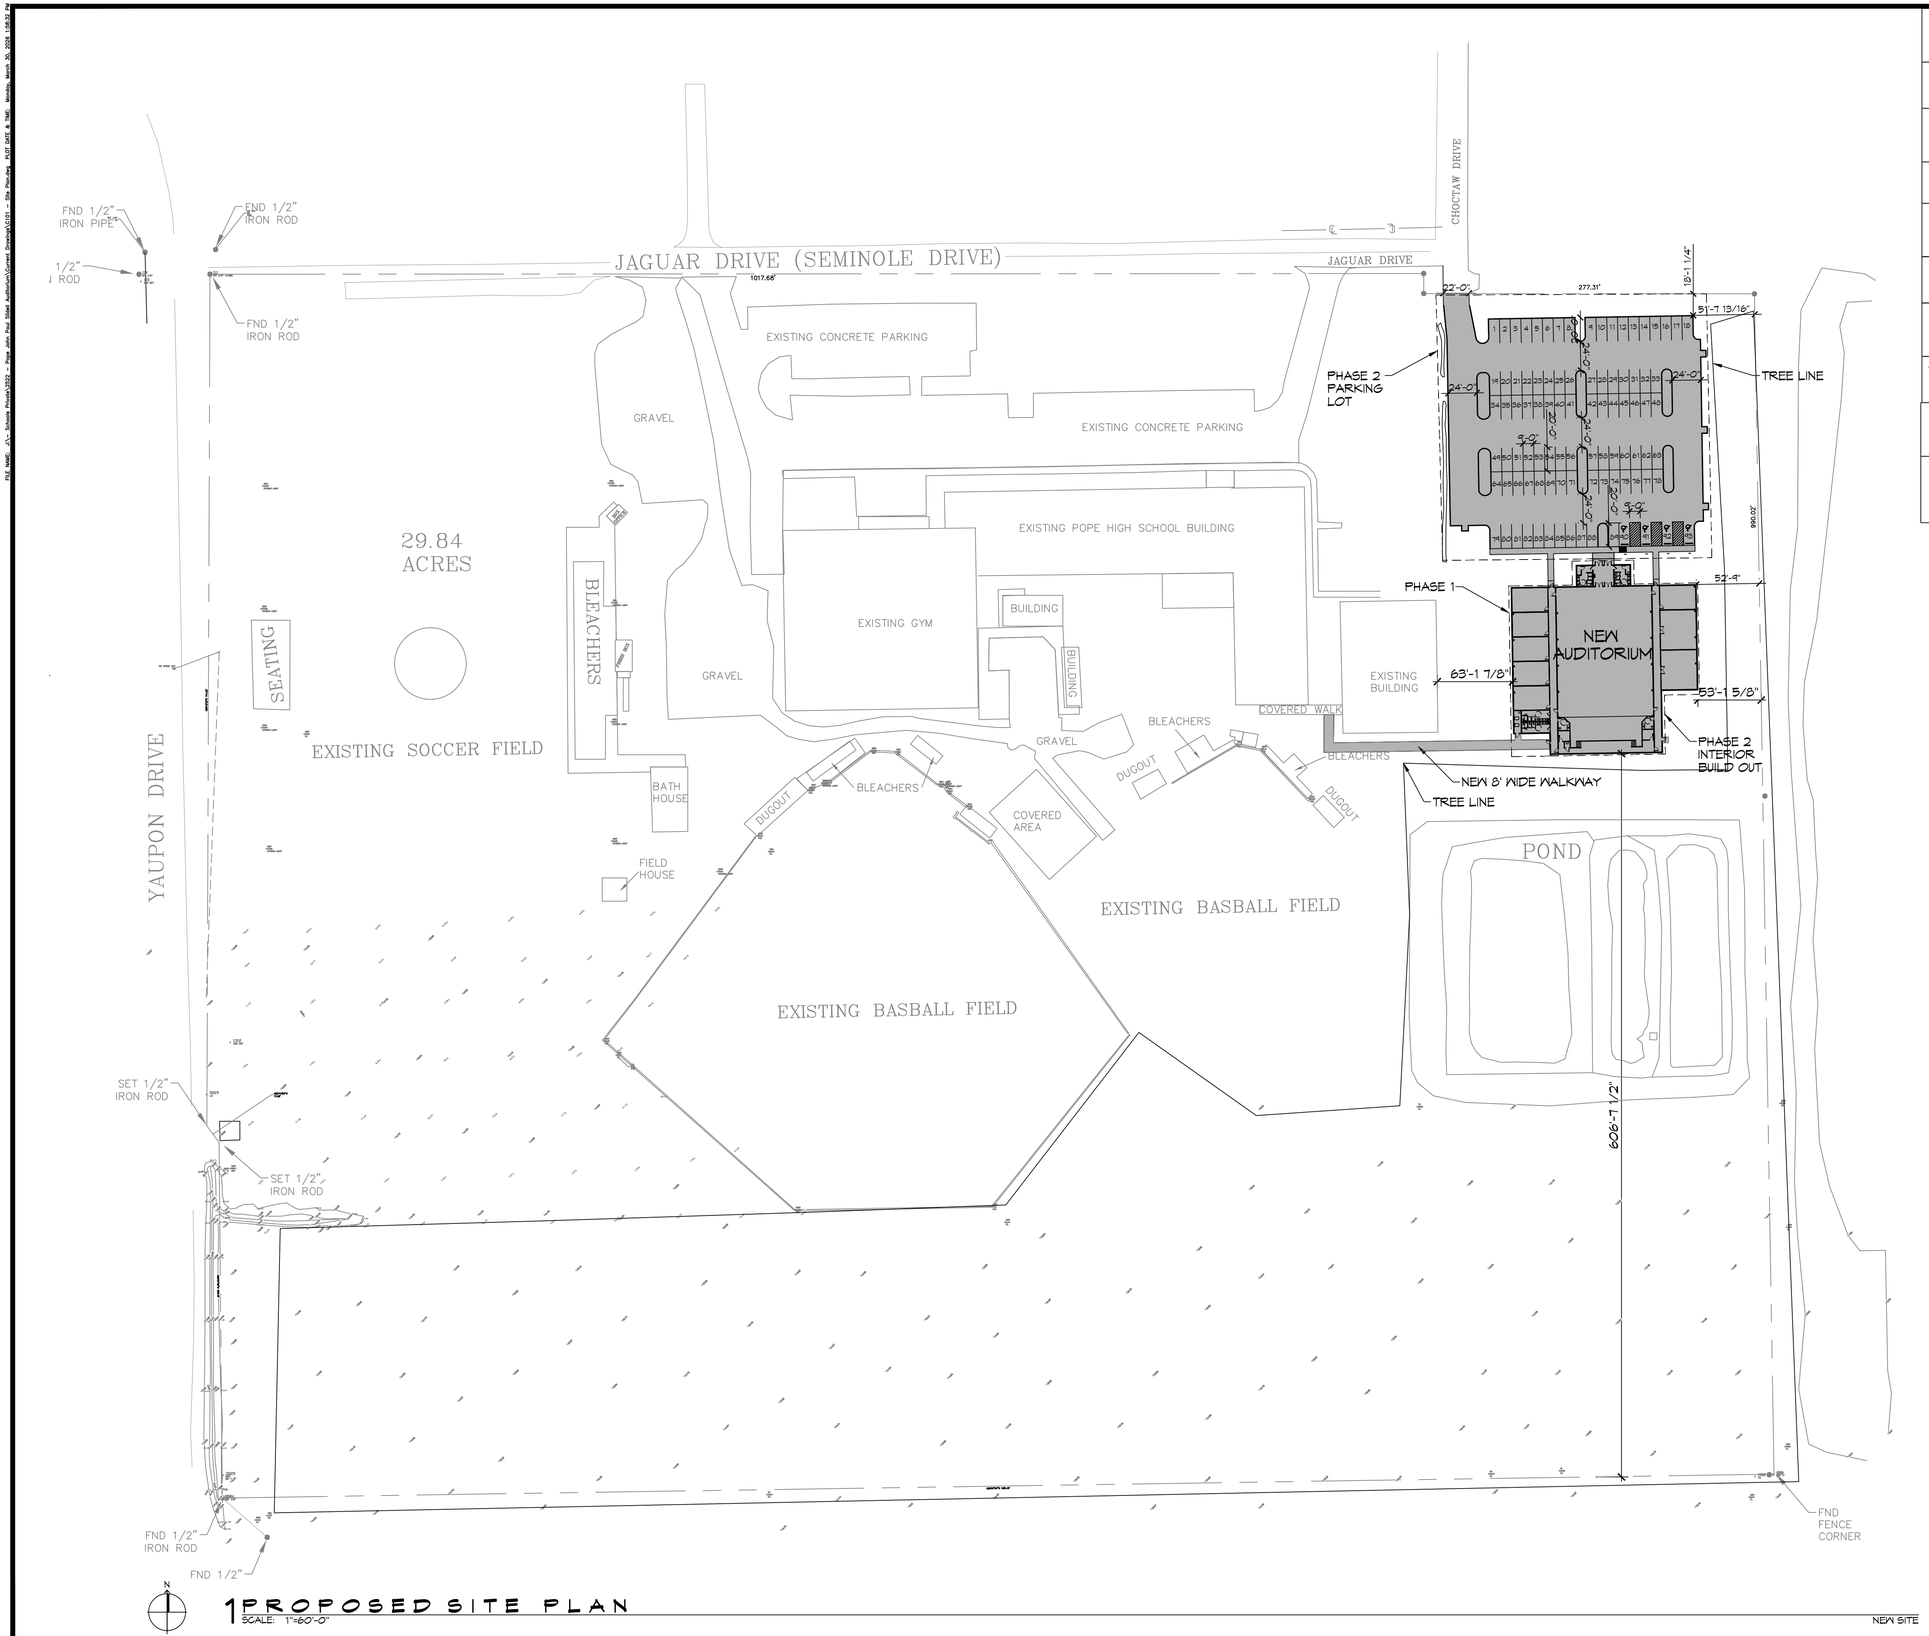

1 PROPOSED SITE PLAN
SCALE: 1"=60'-0"

PLANNING

ZONED NC-2 NEIGHBORHOOD COMMERCIAL

FLOOD ZONE

ZONE "C"

BUILDING ELEVATION

BASE FLOOD ELEVATION = N/A
FINISHED FLOOR ELEVATION = N/A

BUILDING SQ. FT.

TOTAL BUILDING AREA = 20,545 SQ. FT.

PARKING REQUIREMENTS

89 REGULAR PARKING SPACES PROVIDED
4 HANDICAP PARKING SPACES PROVIDED
TOTAL PARKING SPACES PROVIDED 93

DAMMON ENGINEERING, INC.
LOUISIANA & MISSISSIPPI
www.dammonengineering.com
info@dammonengineering.com
PH: 985.649.5832 F: 985.641.5950
Chief Engineer: Brian Mistich, PE
554 Old Spanish Trail
Slidell, LA 70458

REVISIONS

#	DESCRIPTION	DATE

STATE OF LOUISIANA
BRIAN A. MISTICH
License No. 30187
PROFESSIONAL ENGINEER

NEW AUDITORIUM
POPE JOHN PAUL II HIGH SCHOOL
1901 JAGUAR DR.
SLIDELL, LA 70461

JOB No: 2522 DATE: 03-27-2026
DRAWN BY: CKD CHECKED BY: BAM

THE DRAWINGS & SPECIFICATIONS, DESIGNS AND ARRANGEMENTS, REPRESENTED HEREBY, ARE THE PROPERTY OF DAMMON ENGINEERING, AND AS SUCH, REMAIN THE PROPERTY OF THE ARCHITECT WHETHER THE PROJECT FOR WHICH THEY WERE MADE IS EXECUTED OR NOT. THEY ARE NOT TO BE CHANGED OR COPIED IN ANY FORM OR MANNER WHATSOEVER, NOR ARE THEY TO BE ASSIGNED TO ANY THIRD PERSON WITHOUT THE PRIOR WRITTEN CONSENT OF DAMMON ENGINEERING. THE ARCHITECT WILL NOT BE LIABLE FOR ANY CHANGES MADE IN THE DRAWINGS & SPECIFICATIONS WITHOUT THE WRITTEN CONSENT OF THE ARCHITECT.

SHEET TITLE:
PROPOSED SITE PLAN

DRAWING NUMBER:
C101

SHEET No: 3 of 20