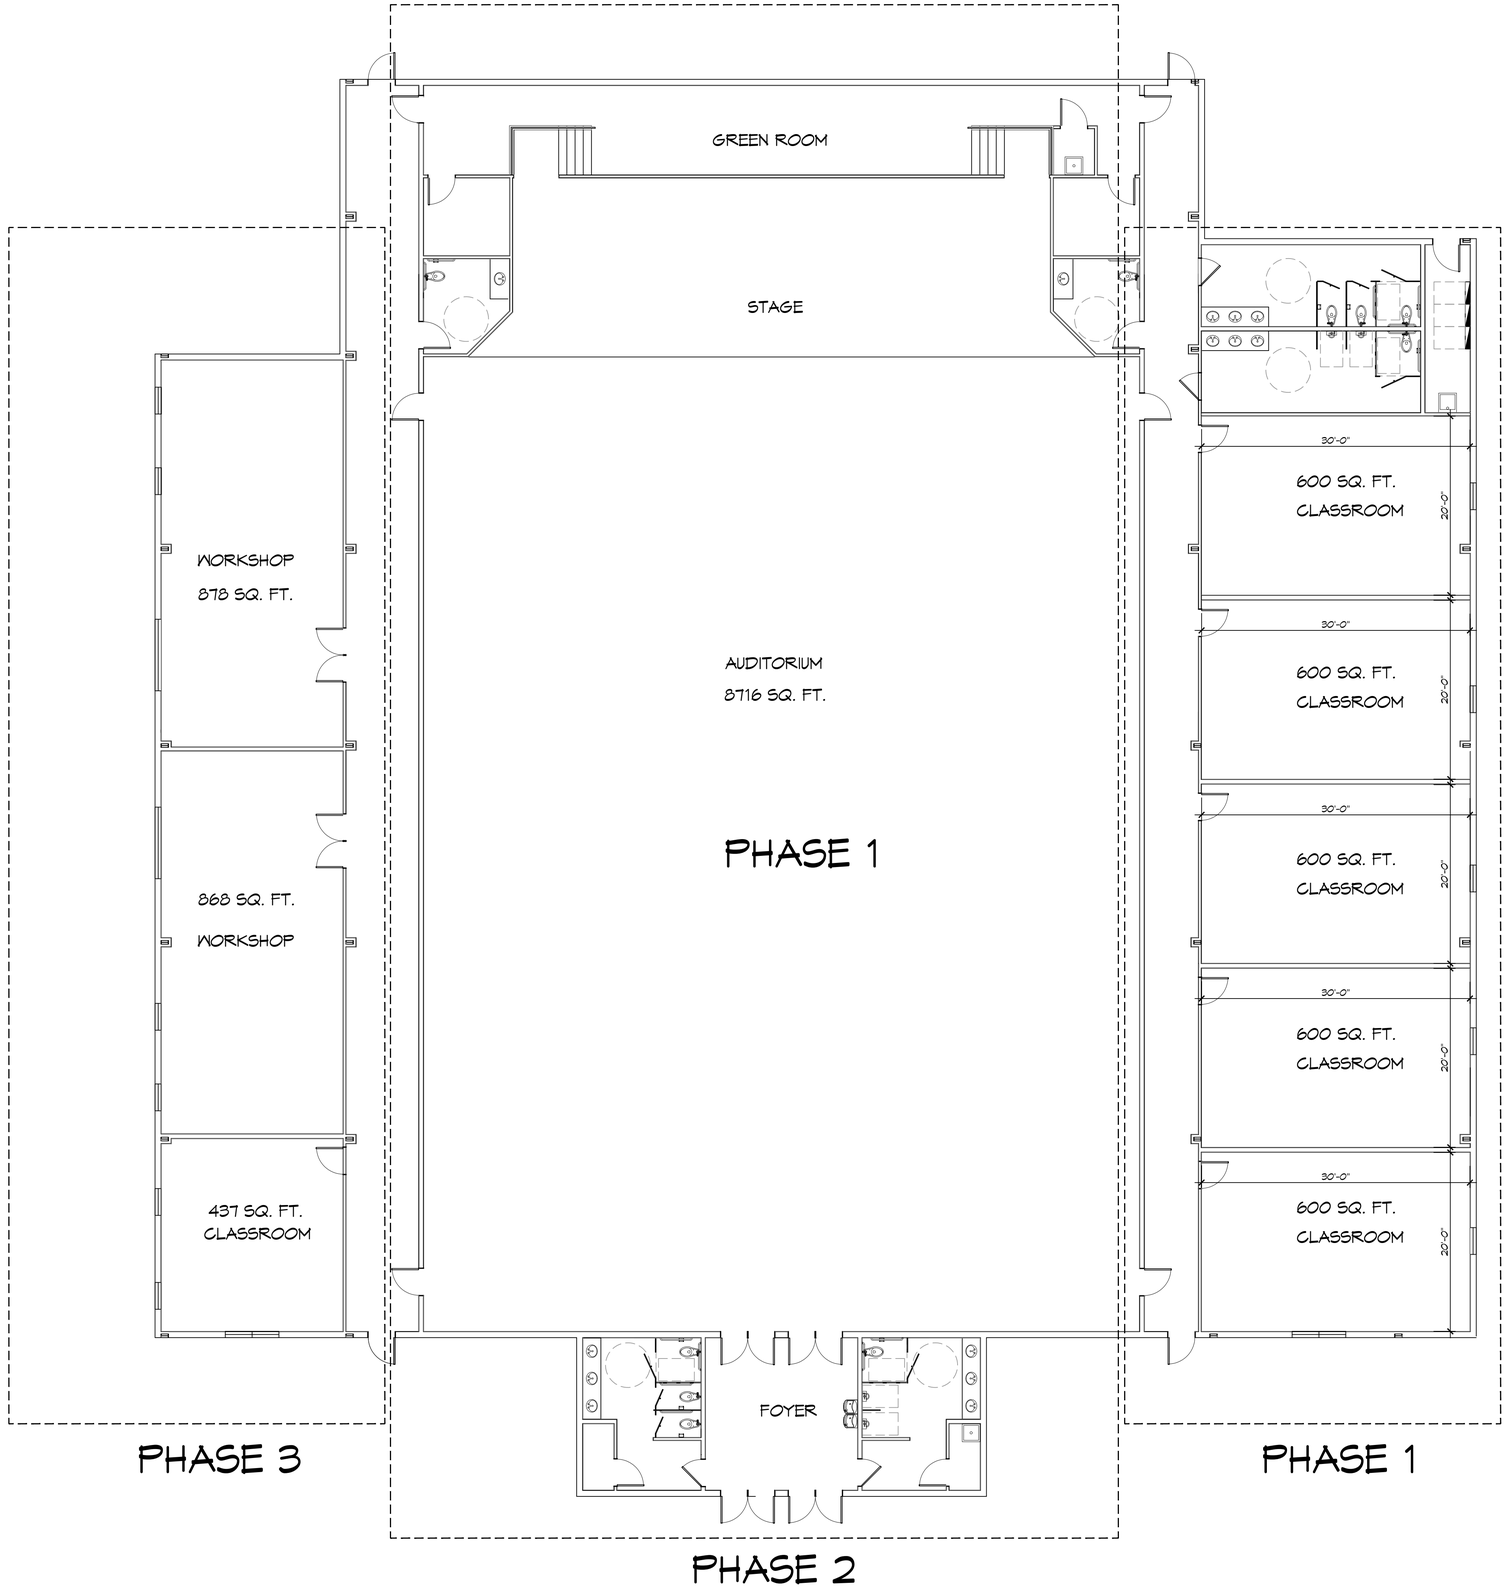

1 FLOOR PLAN
SCALE: 1/8"=1'-0"

DAMMON ENGINEERING, INC.
LOUISIANA & MISSISSIPPI
www.dammonengineering.com
www.dammonpowered.com
PH: 985.649.5832 F: 985.641.5950
Chief Engineer: Brian Mistich, PE
5500 Clausen Trail
Slidell, LA 70458

#	DESCRIPTION	DATE

REVISIONS

POPE JOHN PAUL AUDITORIUM
1901 JAGUAR DR.
SLIDELL, LA 70461

JOB No:	2295	DATE:	12-17-2024
DRAWN BY:	CKD	CHECKED BY:	JMS

THESE DRAWINGS ARE AN INSTRUMENT OF PROFESSIONAL SERVICE AND ARE CONSIDERED THE PROPERTY OF DAMMON ENGINEERING, INC. AND SHALL REMAIN THE PROPERTY OF DAMMON ENGINEERING, INC. THEY MAY NOT BE USED, REPRODUCED OR TRANSMITTED IN WHOLE OR IN PART WITHOUT THE WRITTEN PERMISSION OF DAMMON ENGINEERING, INC. THE PLANS AND SPECIFICATIONS ARE INTENDED ONLY FOR THE PROJECT FOR WHICH THEY WERE PREPARED AND PROVIDED, WITHOUT ANY RIGHT OR OBLIGATION TO REUSE THEM ON ANY OTHER PROJECT OR FOR ANY ADDITIONS TO THIS PROJECT BY ANYONE OTHER THAN THE OWNER.

SHEET TITLE:
FLOOR PLAN

DRAWING NUMBER:
A101

SHEET No: 1 of 2

FILE NAME: J:_Schools Private\Pope John Paul Slidell Auditorium\Current Drawings\A101 - Floor Plan.dwg PLOT DATE & TIME: Tuesday, March 18, 2025 1:33:41 PM