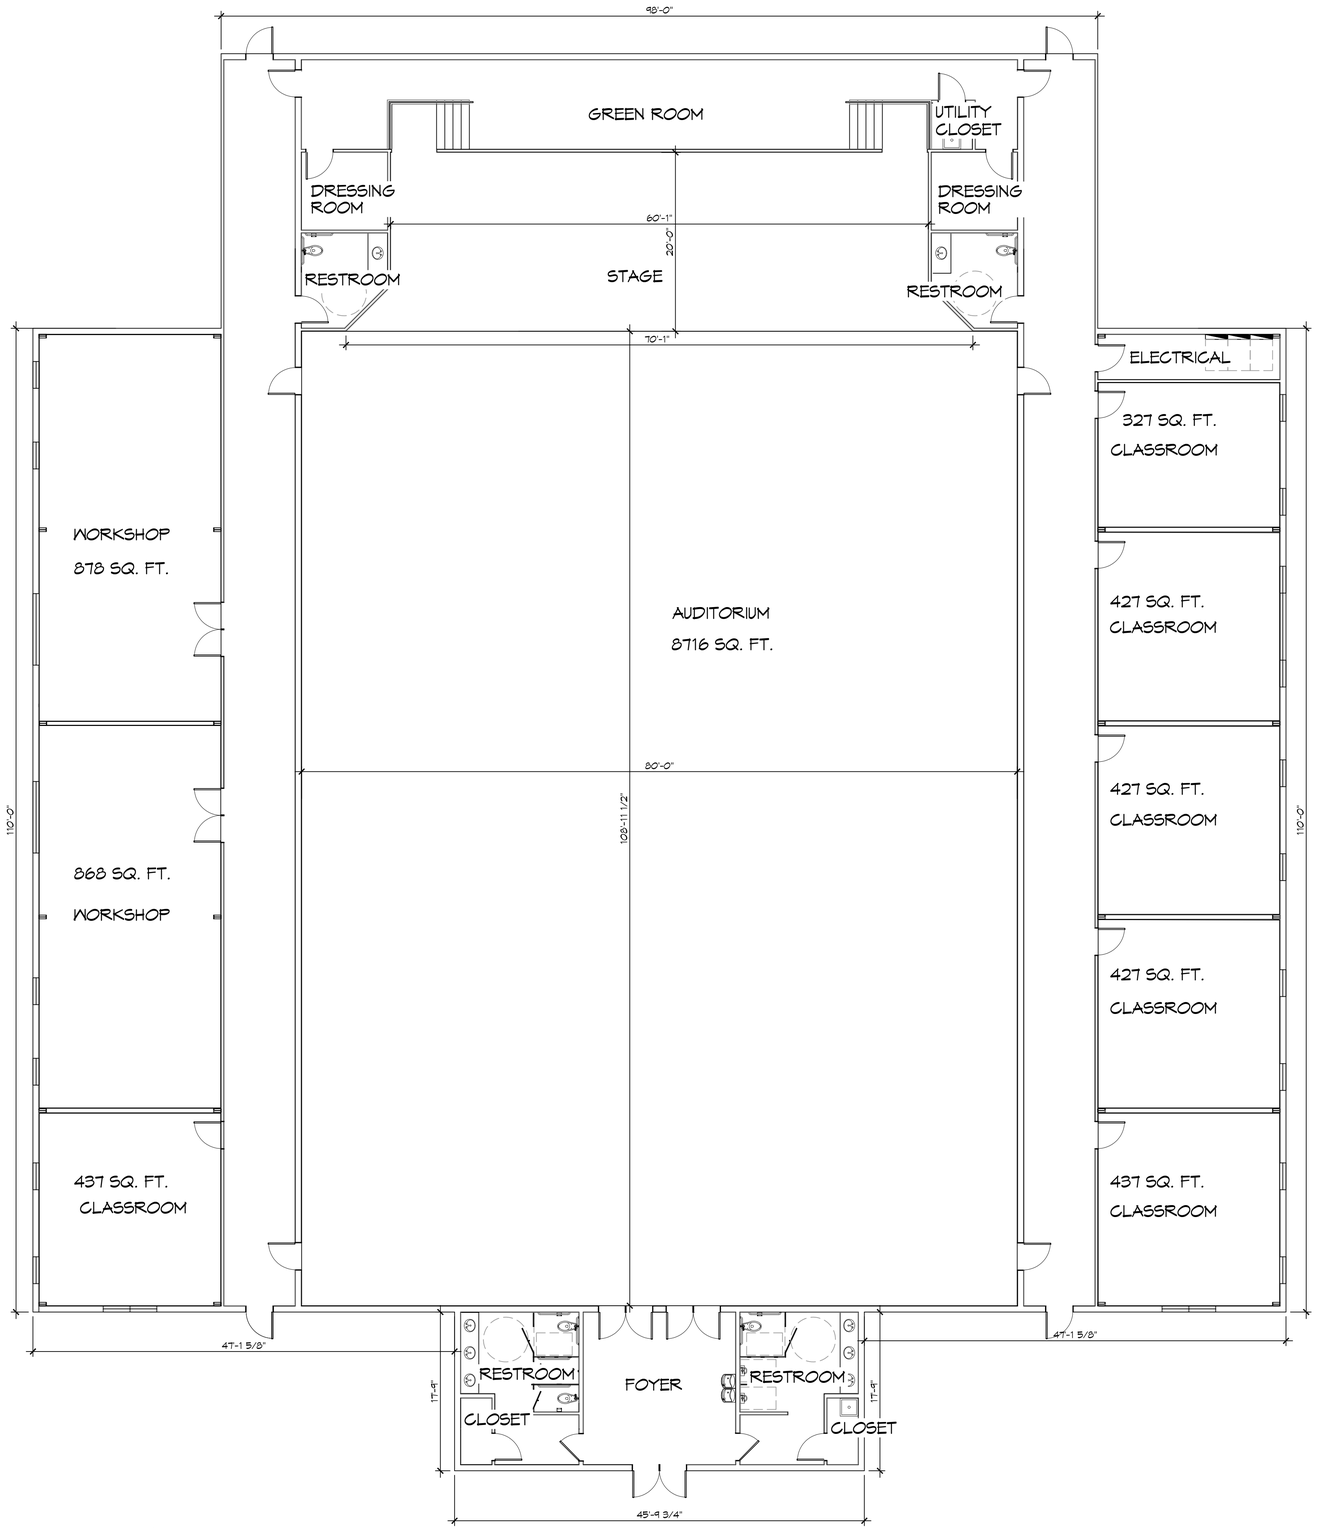


1 FLOOR PLAN
SCALE: 1/8"=1'-0"

DAMMON ENGINEERING, INC.
LOUISIANA & MISSISSIPPI


www.dammonengineering.com
www.dammonengineering.com
PH: 985.649.5832 F: 985.641.5950

Chief Engineer: Brian Mistich, PE
5500 Oliver Loop Trail
Slidell, LA 70458


| # | DESCRIPTION | DATE |
|---|---|---|
| | | |

REVISIONS

POPE JOHN PAUL AUDITORIUM

1901 JAGUAR DR.
SLIDELL, LA 70461

| | | | |
|---|---|---|---|
| JOB No: | 2295 | DATE: | 12-17-2024 |
| DRAWN BY: | CKD | CHECKED BY: | JMS |


THIS DRAWING AND ALL OTHER DOCUMENTS, DESIGNS AND DRAWINGS PREPARED BY DAMMON ENGINEERING, INC. ARE AND REMAIN THE PROPERTY OF DAMMON ENGINEERING, AND AS SUCH REMAIN THE PROPERTY OF DAMMON ENGINEERING, WHETHER THE PROJECT FOR WHICH THEY WERE MADE IS EXECUTED OR NOT. THE REPRODUCTION, ALTERATION OR REPUBLICATION OF THESE DRAWINGS AND SPECIFICATIONS FOR ANY PURPOSE OTHER THAN THE PROJECT FOR WHICH THEY WERE PREPARED AND DEVELOPED WITHOUT WRITTEN CONSENT OF DAMMON ENGINEERING, INC. IS PROHIBITED. ANY REUSE WITHOUT WRITTEN VERIFICATION OR ADAPTATION BY DAMMON ENGINEERING, INC. FOR THE SPECIFIC PURPOSE INTENDED WILL BE AT THE USER'S SOLE RISK AND WITHOUT LIABILITY OR LEGAL EXPOSURE TO DAMMON ENGINEERING, INC.


SHEET TITLE:
FLOOR PLAN

DRAWING NUMBER:
A101

SHEET No: 1 of 2


FILE NAME: J:_Schools Private\Pope John Paul Sided Auditorium\Current Drawings\A101 - Floor Plan.dwg PLOT DATE & TIME: Thursday, March 6, 2025 10:47:53 AM