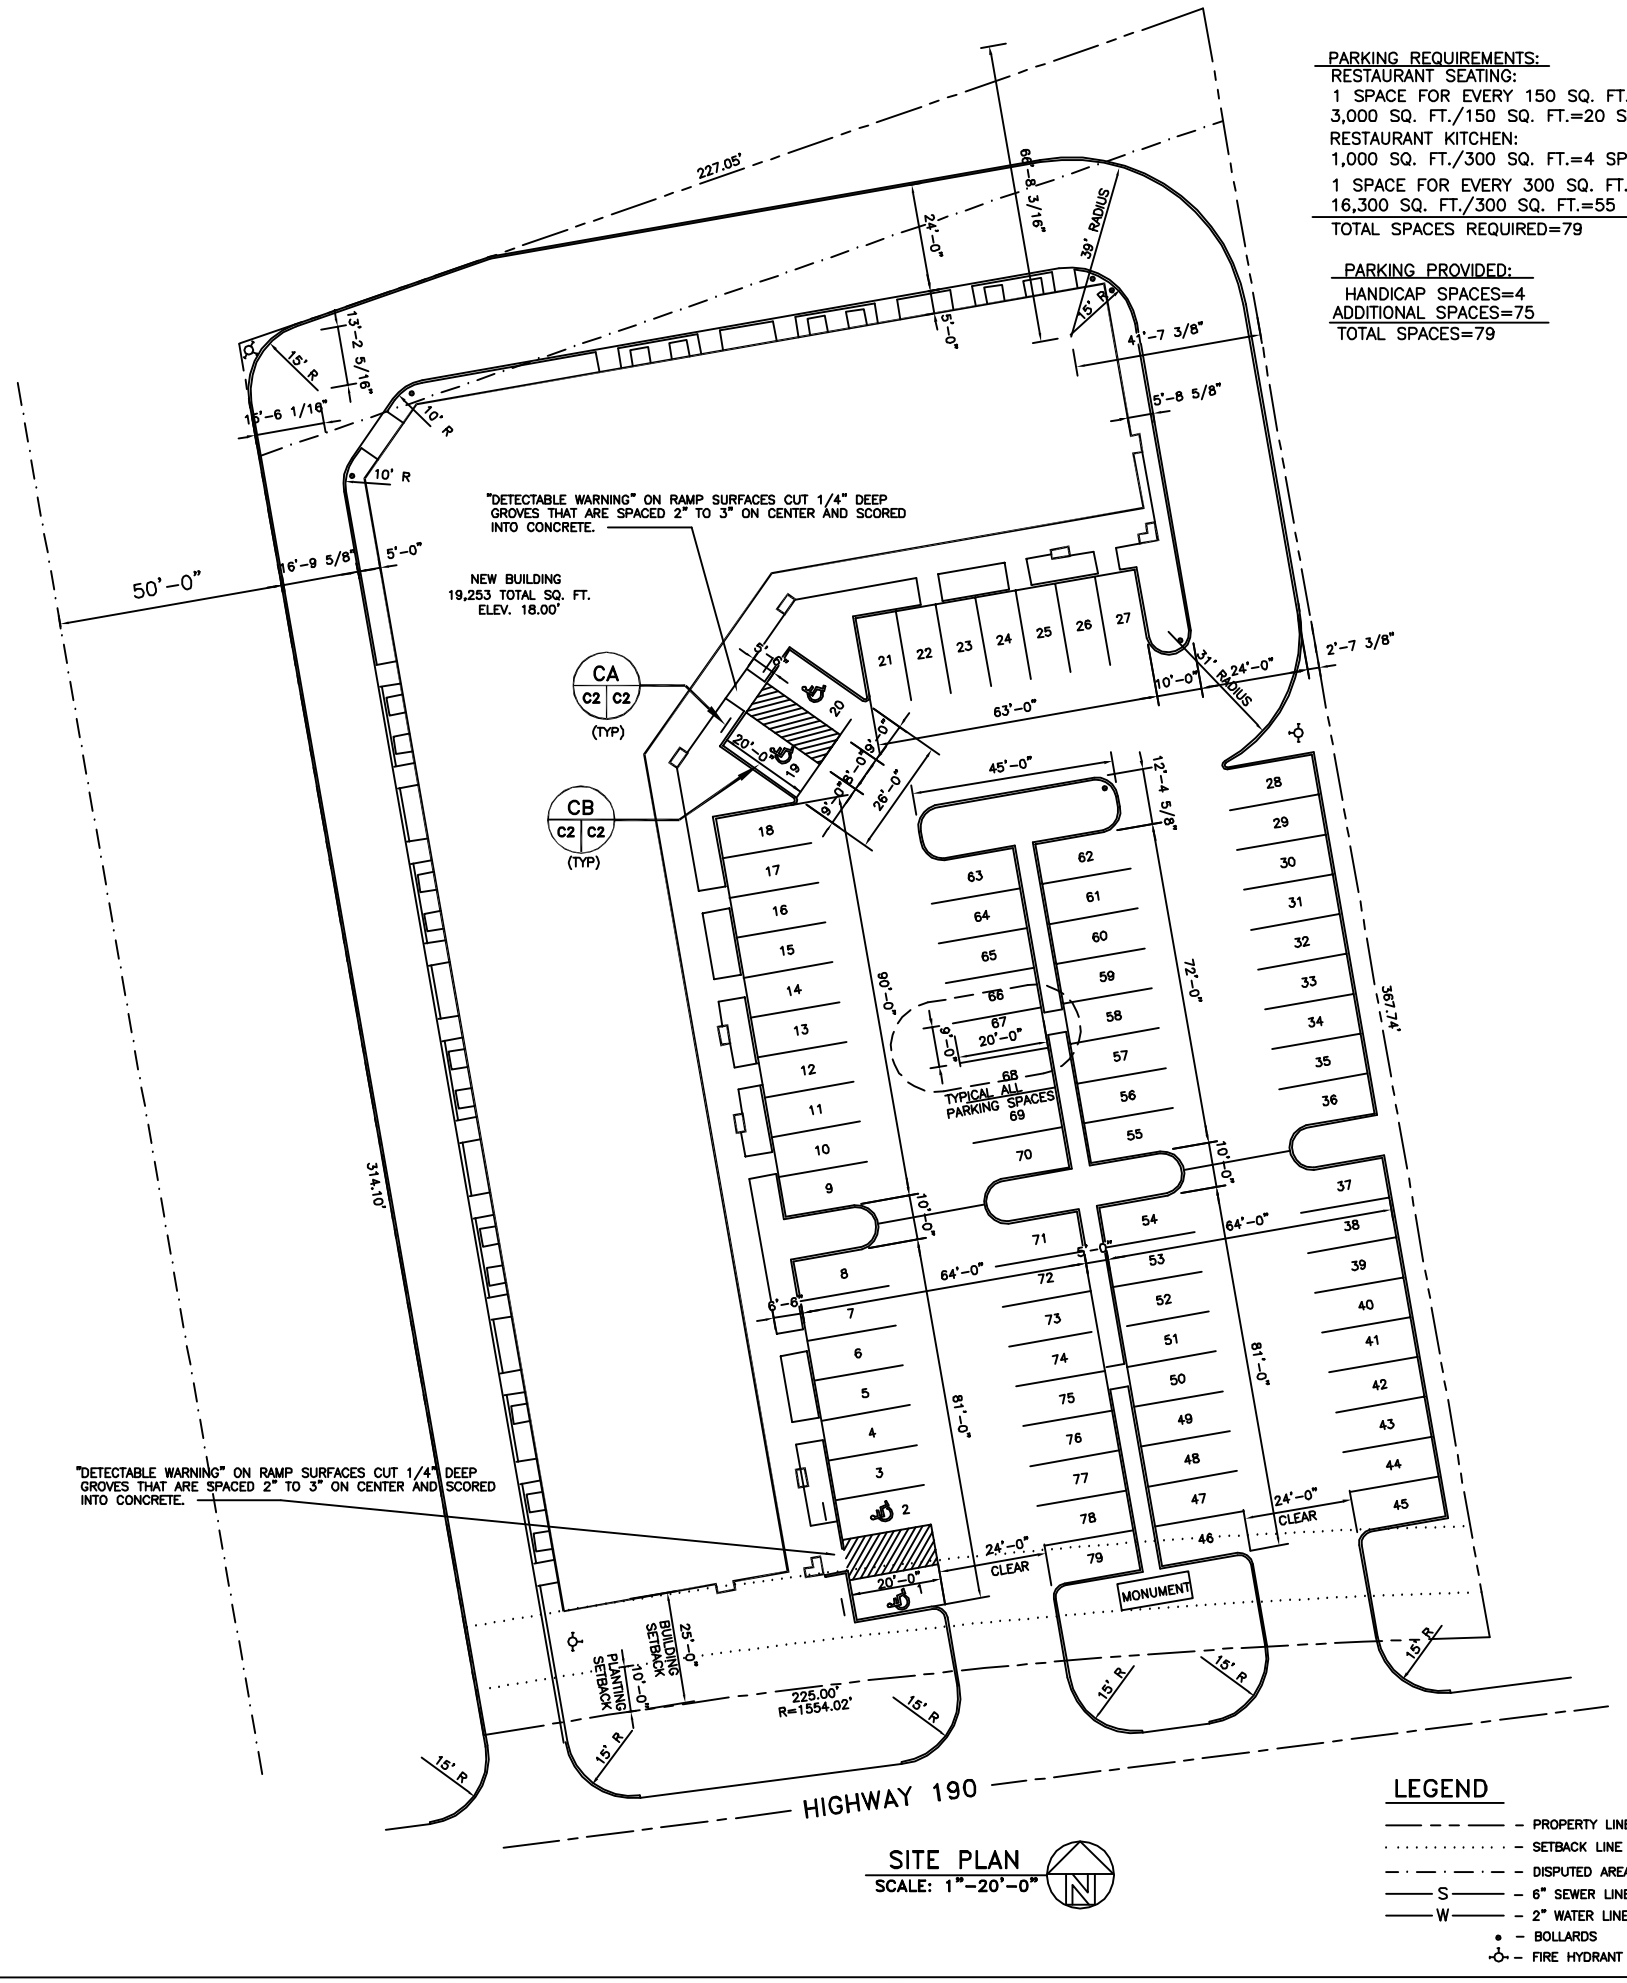

SITE PLAN
SCALE: 1"=20'-0"

PARKING REQUIREMENTS:
RESTAURANT SEATING:
1 SPACE FOR EVERY 150 SQ. FT.
3,000 SQ. FT./150 SQ. FT.=20 SPACES
RESTAURANT KITCHEN:
1,000 SQ. FT./300 SQ. FT.=4 SPACES
1 SPACE FOR EVERY 300 SQ. FT.
16,300 SQ. FT./300 SQ. FT.=55 SPACES
TOTAL SPACES REQUIRED=79

PARKING PROVIDED:
HANDICAP SPACES=4
ADDITIONAL SPACES=75
TOTAL SPACES=79

LEGEND
- PROPERTY LINE
- SETBACK LINE
- DISPUTED AREA
- S - 6" SEWER LINE
- W - 2" WATER LINE
- BOLLARDS
- FIRE HYDRANT

SITE PLAN

GARY MUTTER
HWY. 190
SLIDELL, LOUISIANA

MUTTER SHOPPING CENTER

DAMMON ENGINEERING, INC.
ARCHITECTS – ENGINEERS
2000 OLD SPANISH TRAIL, STE 100 985-649-5832 SLIDELL, LA. 70458
DAMMONENGINEERING.COM

SCALE:AS NOTED
FILE:
JOB NO. 1512
DATE:10-06-03
SHEET C-2 OF