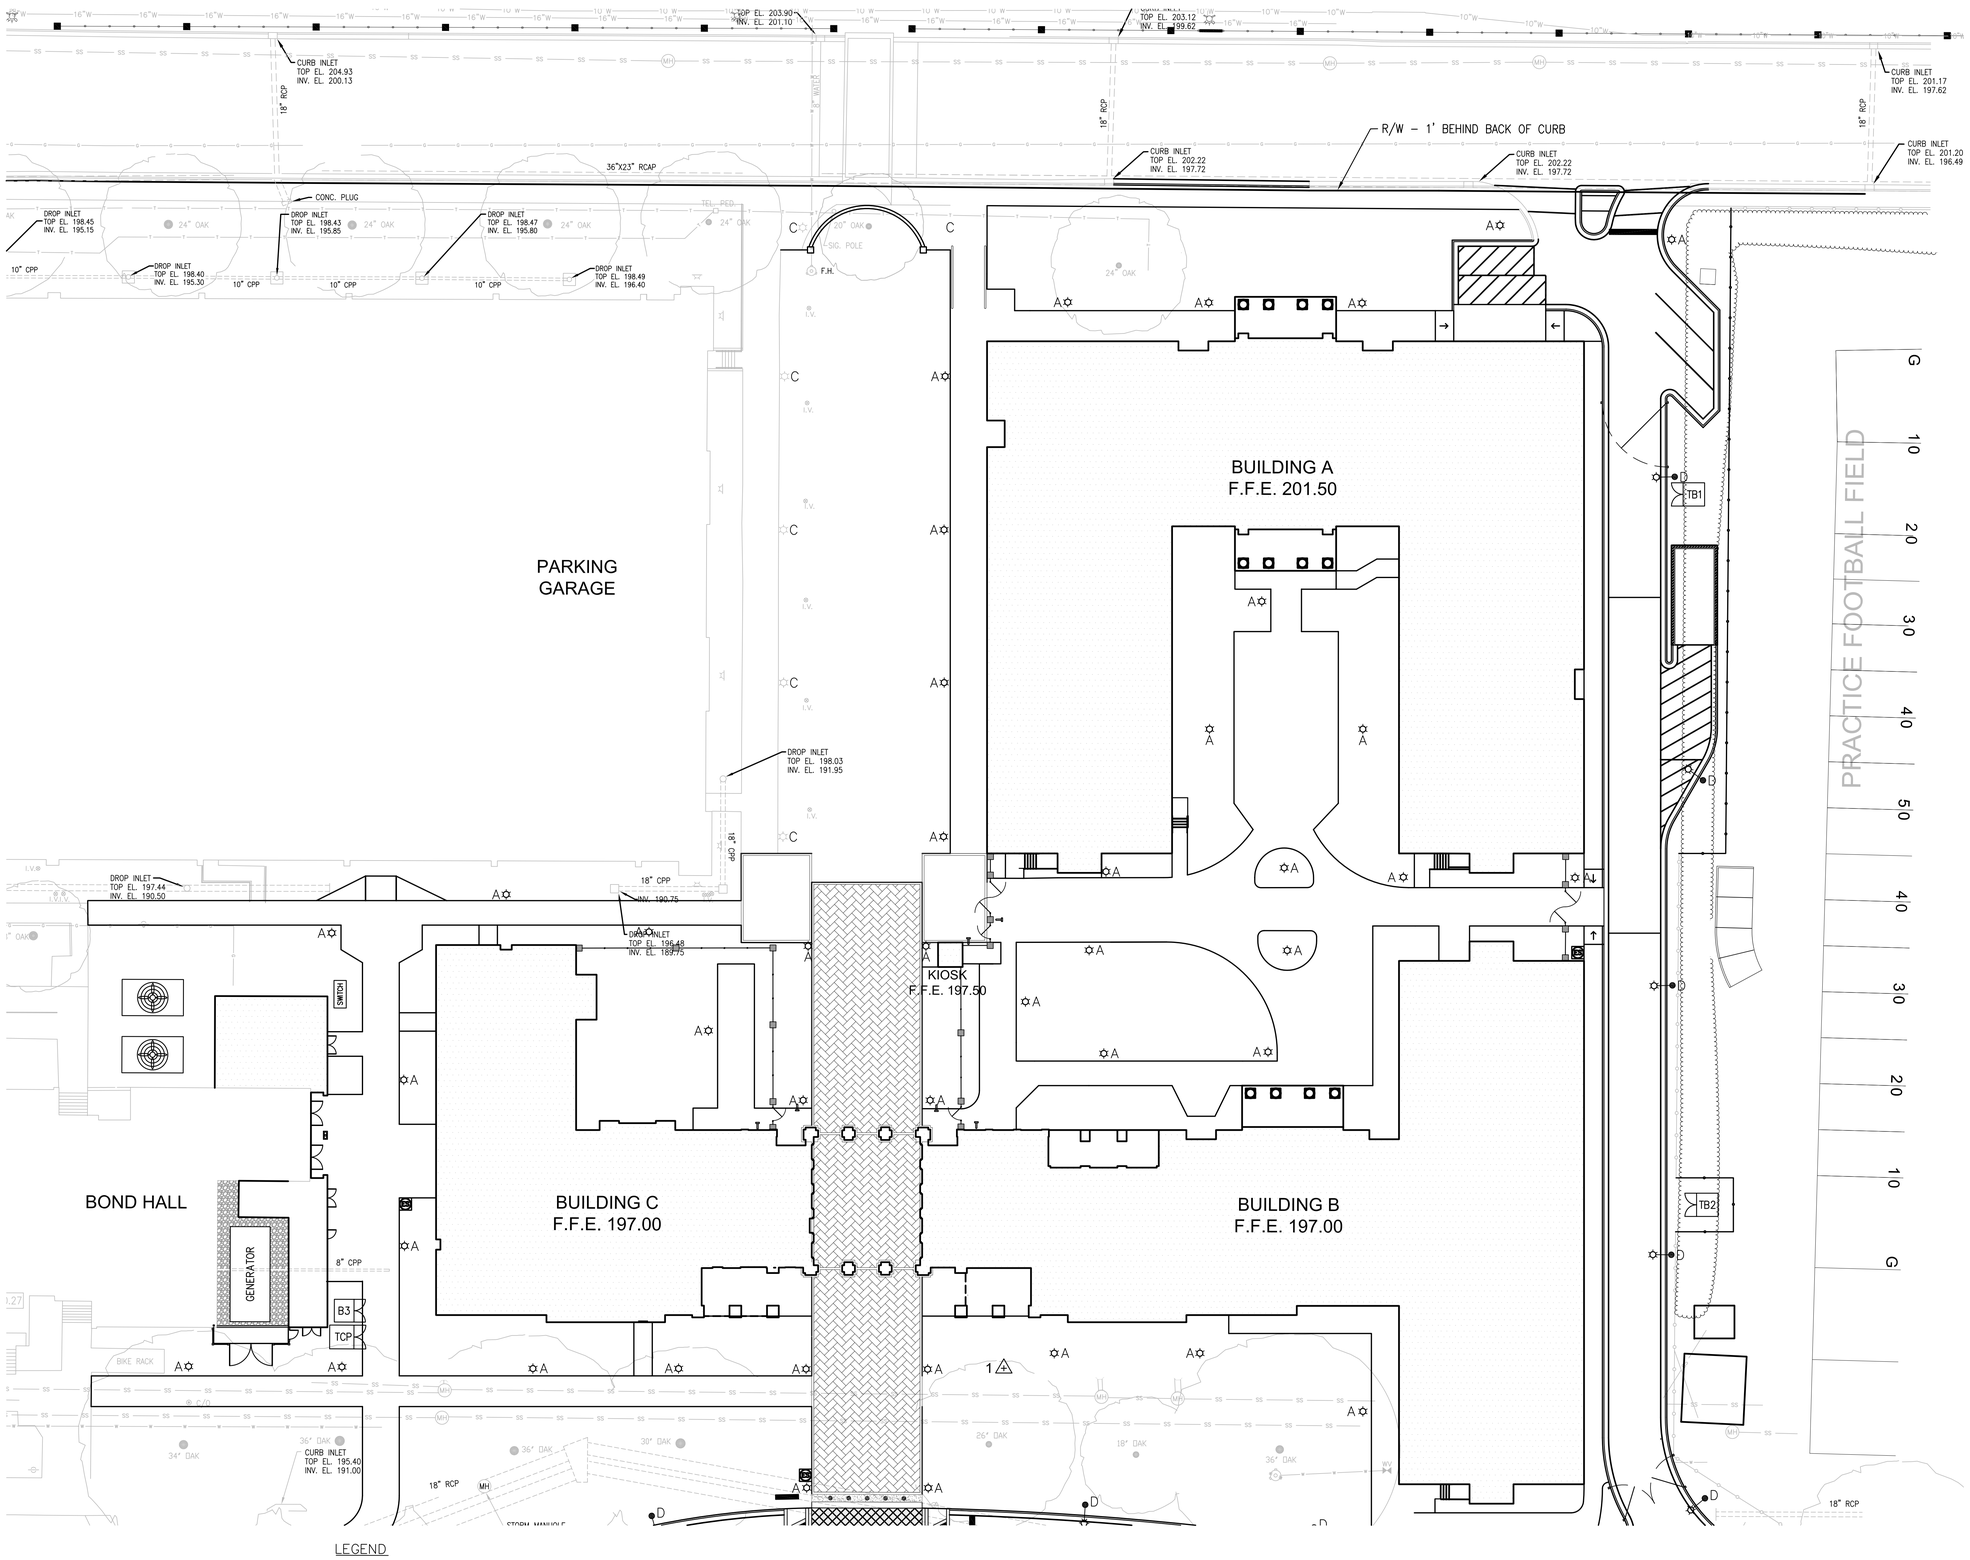

LEGEND

☼	EXISTING LIGHT TO REMAIN
☼A	LIGHTING ASSEMBLY TYPE A SEE ALTERNATE 3
☼B1	LIGHTING ASSEMBLY TYPE B1 SEE ALTERNATE 3 SEE ALTERNATE 6
☼B2	LIGHTING ASSEMBLY TYPE B2 SEE ALTERNATE 3 SEE ALTERNATE 5 SEE ALTERNATE 6
☼C	EXISTING LIGHT – REMOVE EXISTING METAL HALIDE FIXTURE AND REPLACE WITH LED FIXTURE – SEE ALTERNATE 3
☼—●D	LIGHTING ASSEMBLY TYPE D SEE ALTERNATE 3
☼—●E	LIGHTING ASSEMBLY TYPE E SEE ALTERNATE 3 SEE ALTERNATE 6
ES	EMERGENCY SPEAKERPHONE

GRAPHIC SCALE

20 0 10 20 40 80

(IN FEET)
1 inch = 20 feet

NEEL-SCHAFFER
Solutions you can build upon

GEOFFREY PAUL CROSS
LICENSED PROFESSIONAL ENGINEER
No. 19994
STATE OF MISSISSIPPI
3/04/2013

THE McCARTY COMPANY
DESIGN GROUP, P.A.

OFFICE ADDRESS:
533 WEST MAIN STREET
TUPELO, MS 38804

TELEPHONE:
(662) 844-4403
FAX:
(662) 844-0500

MAILING ADDRESS:
P.O. BOX 440
TUPELO, MS 38802

PROJECT TITLE
USM - CENTURY PARK SOUTH
IHL# 208-297
HATTIESBURG, MS

THE UNIVERSITY OF
SOUTHERN
MISSISSIPPI

PROJECT NO:
2012020
DRAWN BY:
CHECKED BY:
DATE ISSUED:
04 MAR 2013

REVISIONS & ADDENDUMS

SHEET TITLE
LIGHTING PLAN
NORTH

SHEET NUMBER
C301

Plot Date: BID DOCUMENTS - 04 MARCH 2013

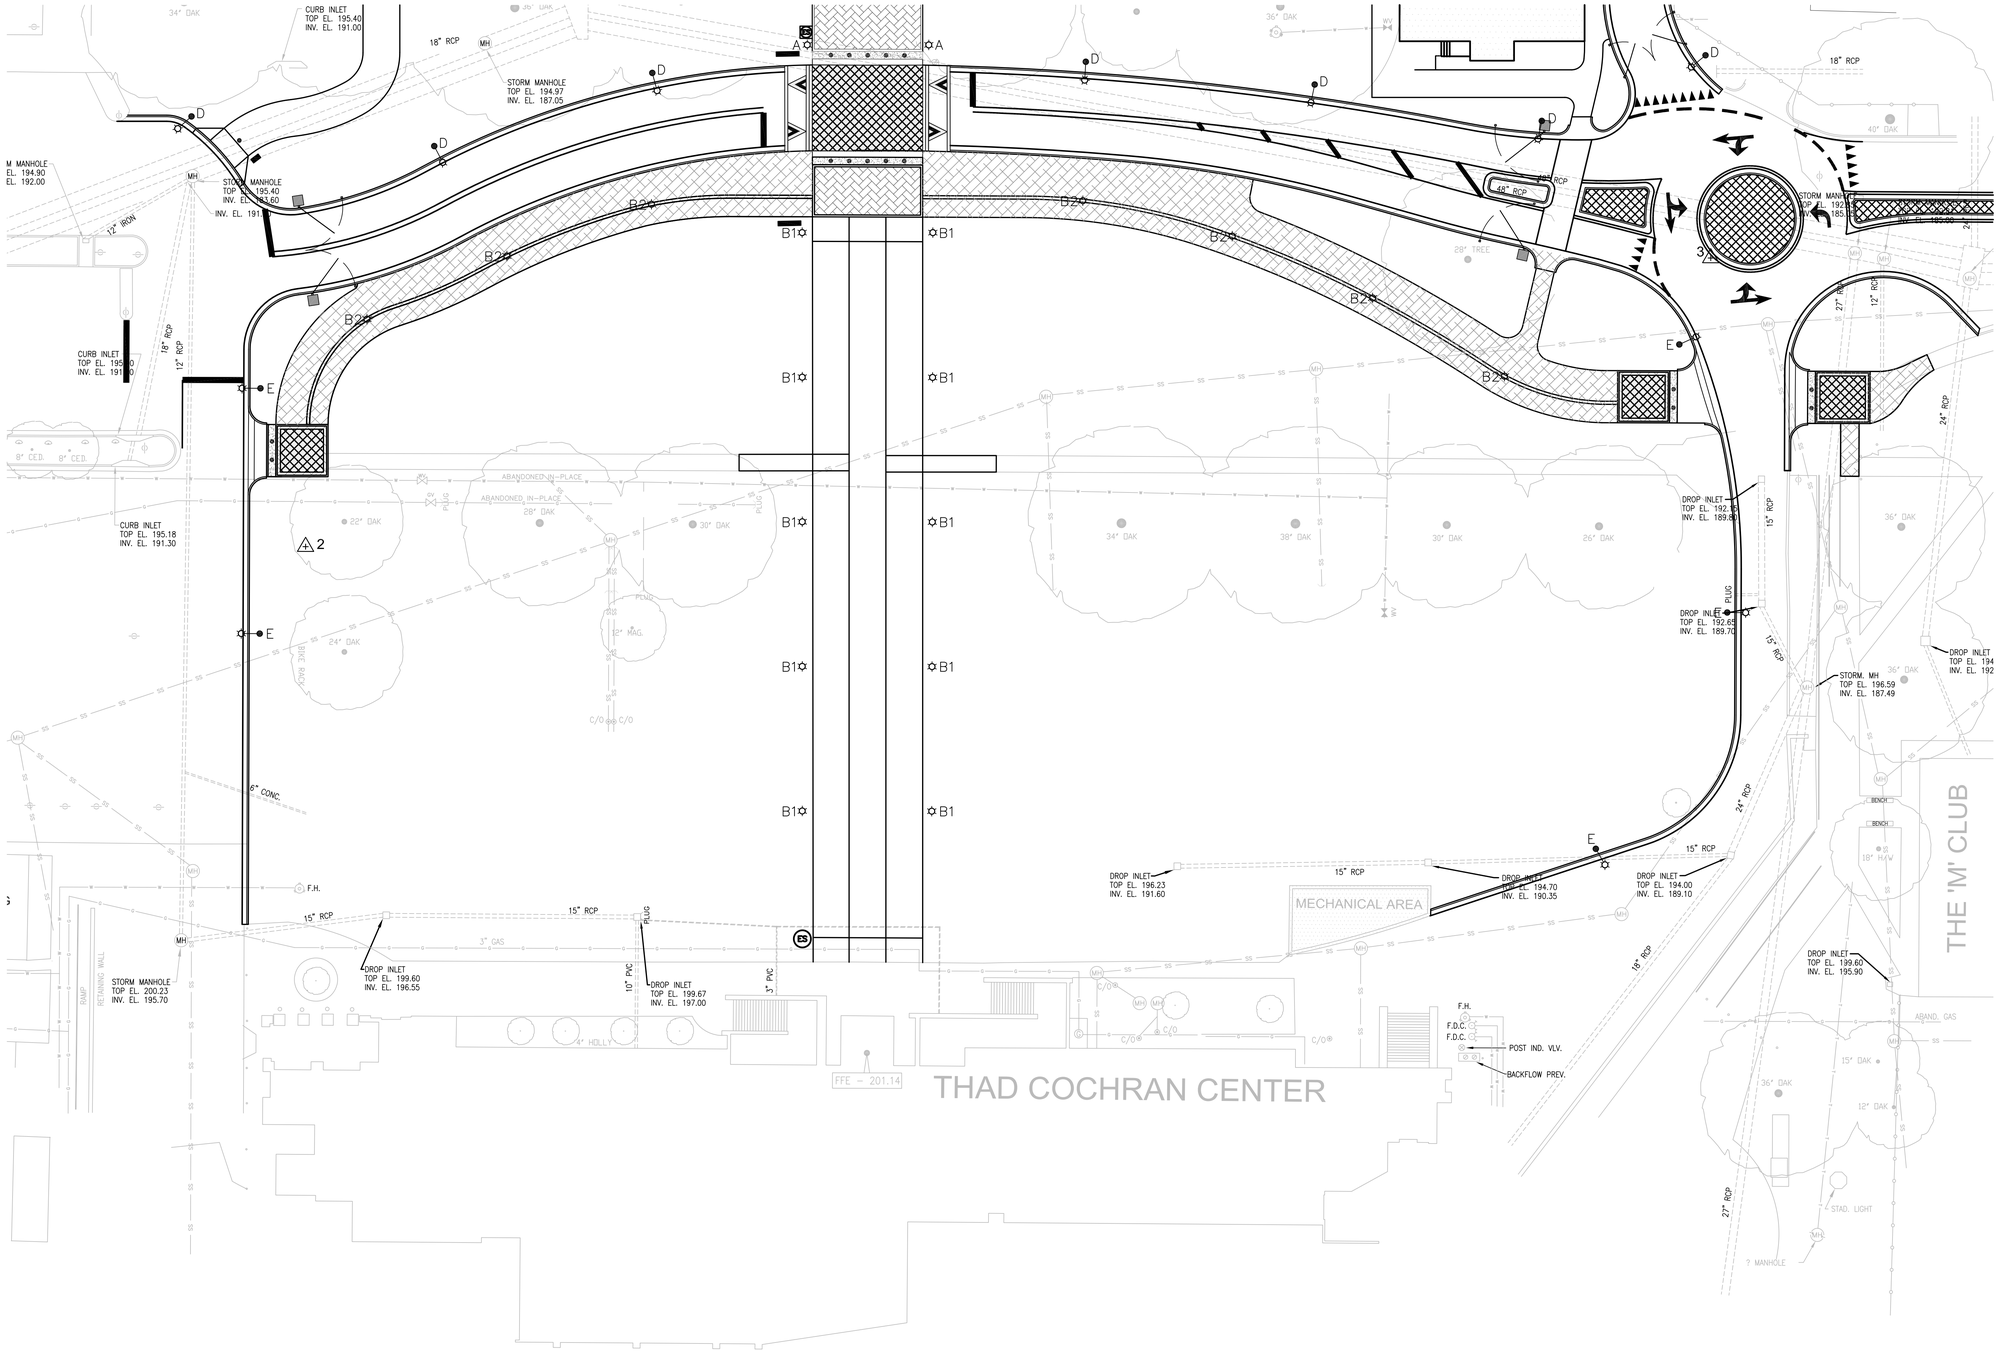

LEGEND

	EXISTING LIGHT TO REMAIN
A	LIGHTING ASSEMBLY TYPE A SEE ALTERNATE 3
B1	LIGHTING ASSEMBLY TYPE B1 SEE ALTERNATE 3 SEE ALTERNATE 6
B2	LIGHTING ASSEMBLY TYPE B2 SEE ALTERNATE 3 SEE ALTERNATE 5 SEE ALTERNATE 6
C	EXISTING LIGHT – REMOVE EXISTING METAL HALIDE FIXTURE AND REPLACE WITH LED FIXTURE – SEE ALTERNATE 3
D	LIGHTING ASSEMBLY TYPE D SEE ALTERNATE 3
E	LIGHTING ASSEMBLY TYPE E SEE ALTERNATE 3 SEE ALTERNATE 6
ES	EMERGENCY SPEAKERPHONE

GRAPHIC SCALE

20 0 10 20 40 80

(IN FEET)
1 inch = 20 feet

NEEL-SCHAFFER
Solutions you can build upon

JEFFREY PAUL CROSS
LICENSED PROFESSIONAL ENGINEER
STATE OF MISSISSIPPI
3/04/2013

THE McCARTY COMPANY
DESIGN GROUP, P.A.
MAILING ADDRESS:
P.O. BOX 440
TUPELO, MS 38802
OFFICE ADDRESS:
533 WEST MAIN STREET
TUPELO, MS 38804
TELEPHONE:
(662) 844-4403
FAX:
(662) 844-0500

PROJECT TITLE
USM - CENTURY PARK SOUTH
IHL# 208-297
HATTIESBURG, MS

THE UNIVERSITY OF
SOUTHERN
MISSISSIPPI

PROJECT NO:
2012020
DRAWN BY:
CHECKED BY:
DATE ISSUED:
04 MAR 2013

REVISIONS & ADDENDUMS

SHEET TITLE
LIGHTING PLAN
SOUTH

SHEET NUMBER
C302

Plot Date: BID DOCUMENTS - 04 MARCH 2013