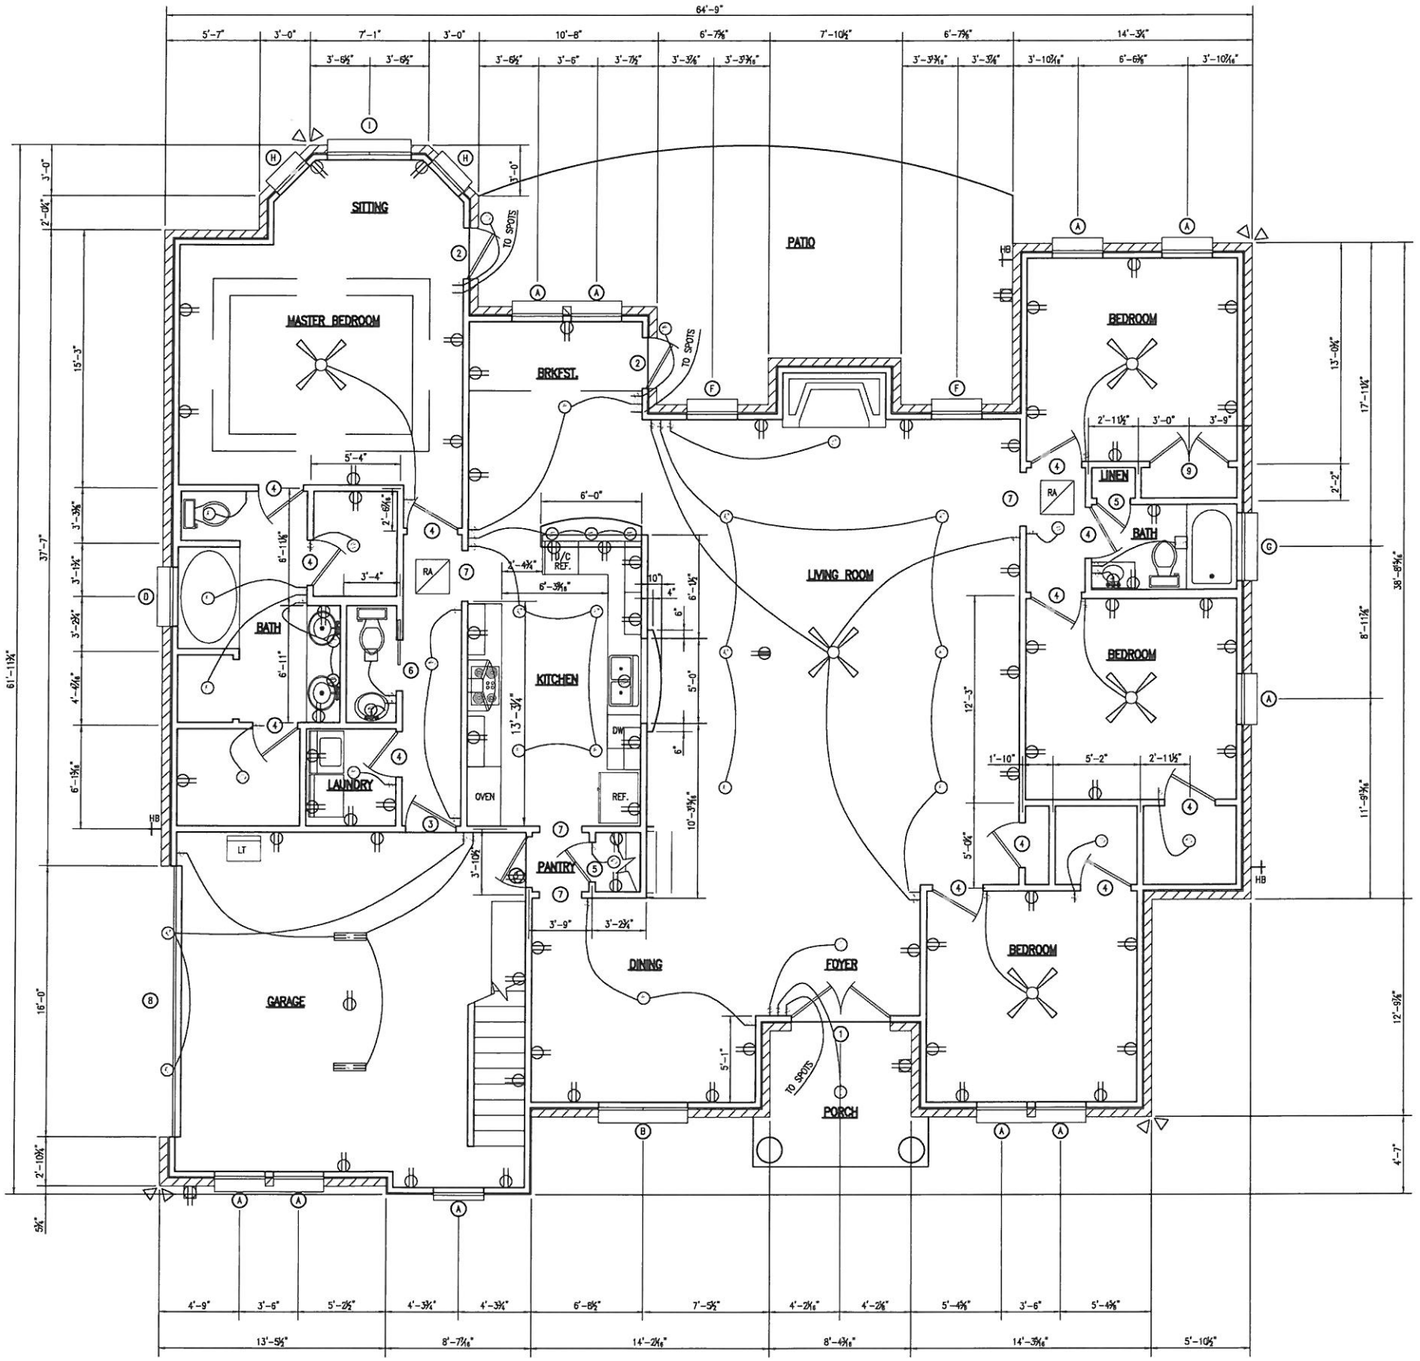

1 A2 FLOOR PLAN
1/4"=1'-0"

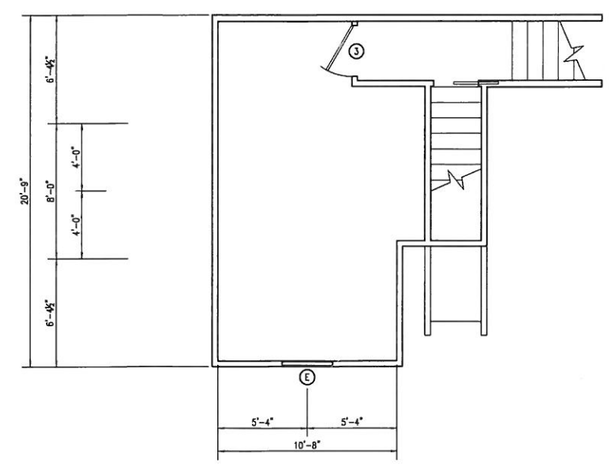

2 A2 FUTURE BONUS ROOM PLAN
1/4"=1'-0"

ELECTRICAL SYMBOL LEGEND

LIGHTING	
SURFACE OR WALL FLUORESCENT FIXTURE	
RECESSED INCANDESCENT	
SUITABLE RECESS NON-FLUORESCENT WALL	
SURFACE INCANDESCENT	
SURFACE INCANDESCENT WALL	
EXTERIOR NON-FLUORESCENT FLOOD LIGHTS	
UNDER CABINET FLUORESCENT FIXTURE	
COMBINATION VENT LIGHT AND HEATER	
COMBINATION VENT AND LIGHT	
RECEPTACLES	
DUPLEX RECEPTACLE (PLUG ORIENTED)	
FLOOR DUPLEX RECEPTACLE	
DUPLEX RECEPTACLE OUTLET	
WEATHERPROOF RECEPTACLE	
SINGLE TELEPHONE RECEPTACLE	
DUPLEX TELEPHONE RECEPTACLE	
SWITCHES	
SINGLE POLE SWITCH	
DOUBLE POLE SWITCH	
THREE WAY SWITCH	
MISCELLANEOUS	
MAILBOX	
CEILING FAN NOTE: 1. ALL FAN WILL HAVE A WALL DOWN SWITCH 2. ⊕ INDICATES LIGHT AND FAN COMBINATION	

Monnier Design
ARCHITECTURAL DIRECTION

© 1999

Monnier Design
P.O. Box 1071
Slidell, LA. 70459
(985) 788-2481
E-mail: monnier@charter.net

These documents are proprietary and are not to be reproduced without the written consent of Monnier Design.

NO.	ISSUE/REVISIONS

Residence for Craig and Lisa Monnier
301 Annette Dr. Slidell, LA.
FLOOR PLAN

DRAWN BY: CDM
CHECKED BY: cdm
DATE: 10-31-02
JOB NO.
SHEET NO. 2 OF 4

A2