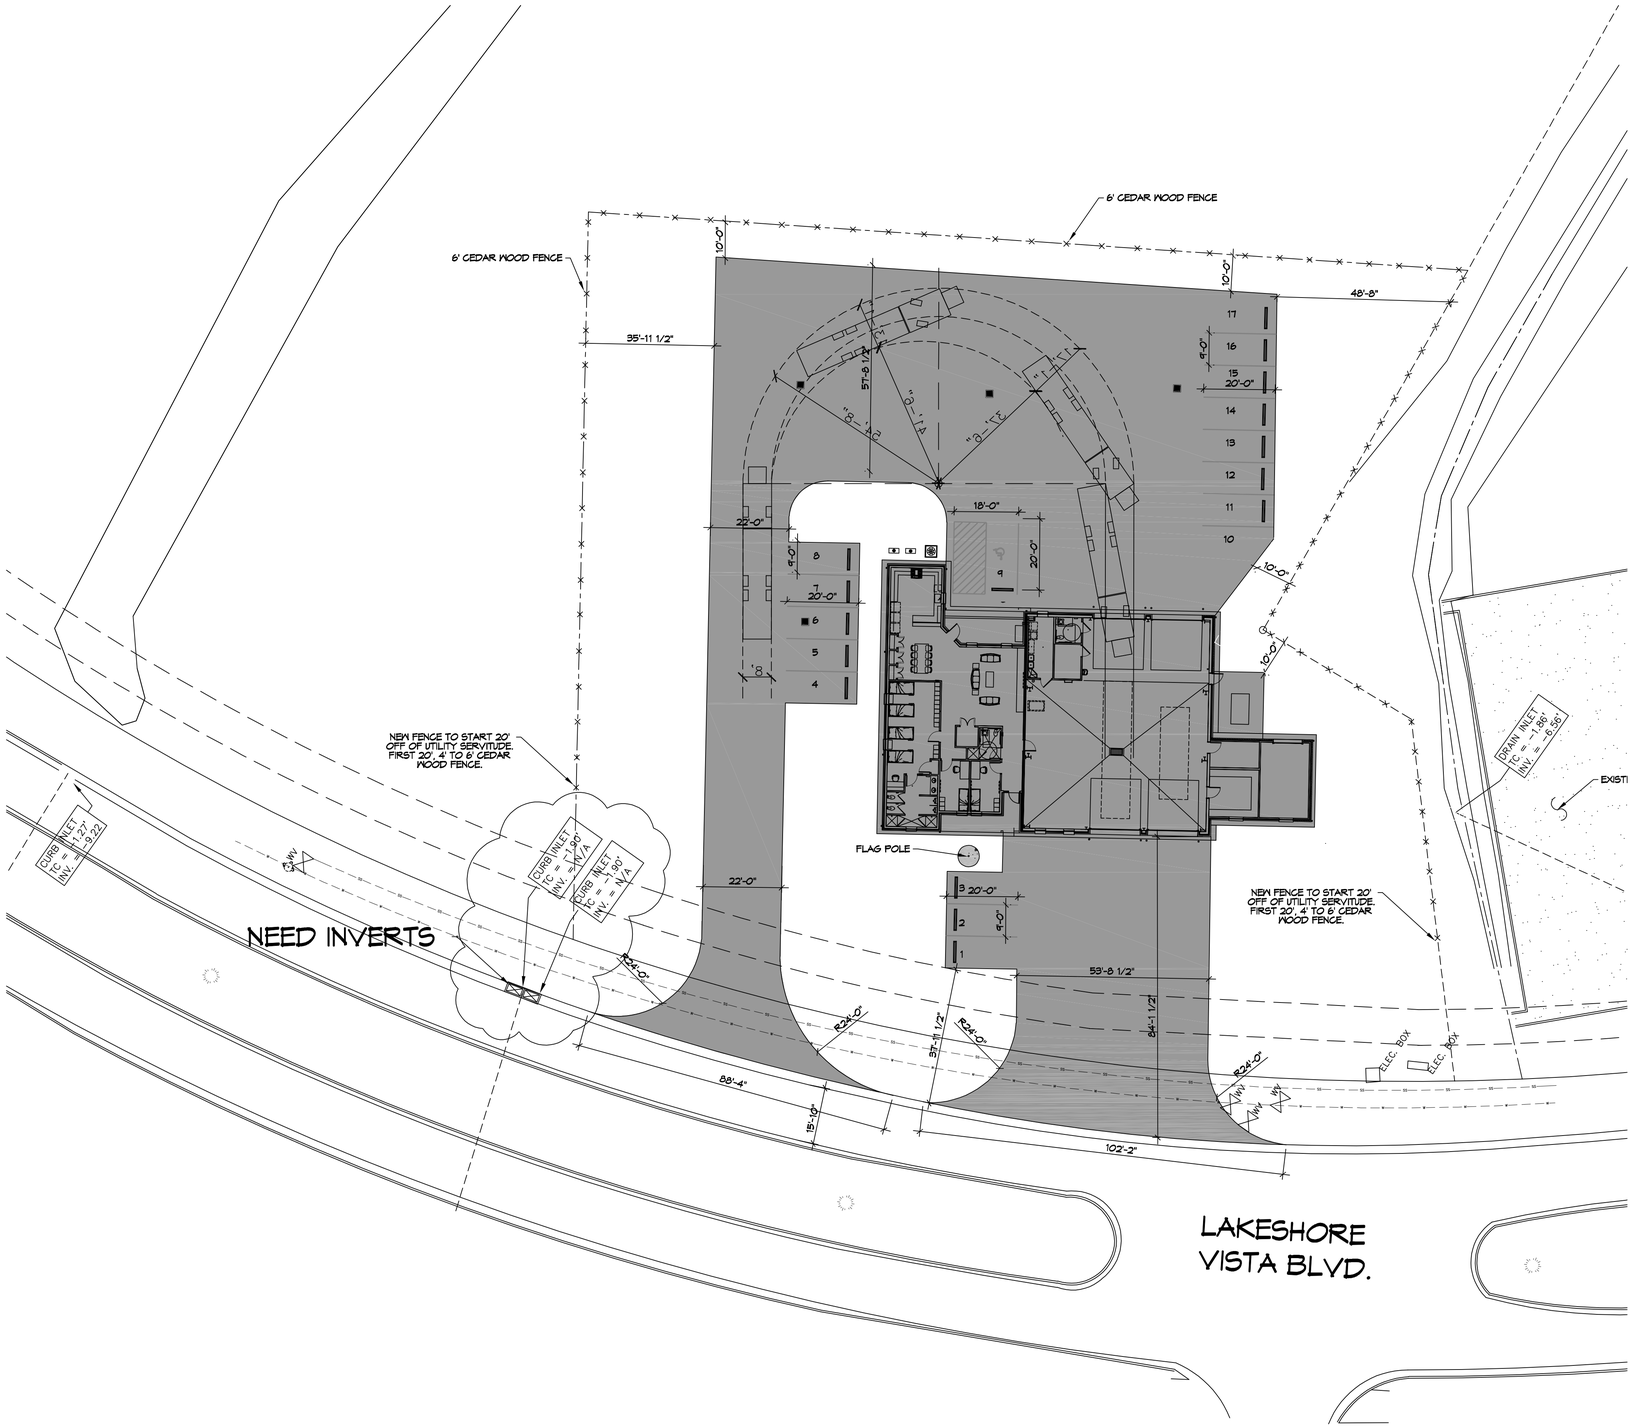

N

1 PROPOSED SITE PLAN
SCALE: 1"=20'

PLANNING

ZONING DISTRICT - LV3 PERMITTED USE FIRE STATION

LOT #B-1B

FLOOD ZONE AH

BUILDING SETBACKS

FRONT SETBACK = 25'
REAR SETBACK = 10'
SIDE SETBACKS = 10'

PARKING REQUIREMENTS

16 REGULAR PARKING SPACES PROVIDED
1 HANDICAP PARKING SPACES PROVIDED
TOTAL PARKING SPACES PROVIDED 17

DAMMON ENGINEERING, INC.
LOUISIANA & MISSISSIPPI
www.dammonengineering.com
info@dammonengineering.com
PH: 985.649.5832

Chief Engineer: Brian Mistich, PE
5540 Oleander Trail
Slidell, LA 70458

#	DESCRIPTION	DATE

REVISIONS

SEAL:

NEW FIRE STATION #10
ST. TAMMANY FIRE PROTECTION DISTRICT No. 1

LAKESHORE VISTA BLVD
SLIDELL, LA 70458

JOB No: 2025 | DATE: 04-11-2025
DRAWN BY: CKD | CHECKED BY: CKD

THIS PLAN, DESIGN, SPECIFICATION, OR OTHER DOCUMENT IS THE PROPERTY OF DAMMON ENGINEERING, INC. AND MUST BE RETURNED UPON REQUEST. ALL RIGHTS ARE RESERVED. THE PROPOSED DESIGN, SPECIFICATIONS, AND OTHER INFORMATION CONTAINED HEREIN ARE THE PROPERTY OF DAMMON ENGINEERING, INC. AND SHALL NOT BE REPRODUCED OR USED FOR OTHER PROJECTS OR WITHOUT THE EXPRESS WRITTEN CONSENT OF DAMMON ENGINEERING, INC. ANY REPRODUCTION OR USE WITHOUT WRITTEN CONSENT IS PROHIBITED.

SHEET TITLE:
PROPOSED SITE PLAN

DRAWING NUMBER:
C101

SHEET No: 1 of 35

FILE NAME: J:_Government\Fire Station #10\Drawings\Current Drawings\C101-Site Plan.dwg PLOT DATE & TIME: Wednesday, October 22, 2025 8:39:20 AM