

8/S2.1 SECTION 1/2"=1'-0"

9/S2.1 SECTION 1/2"=1'-0"

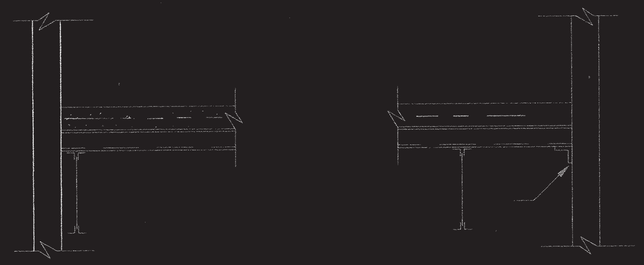


10/S2.1 SECTION 1/2"=1'-0"

11/S2.1 SECTION 1/2"=1'-0"




12/S2.1 SECTION

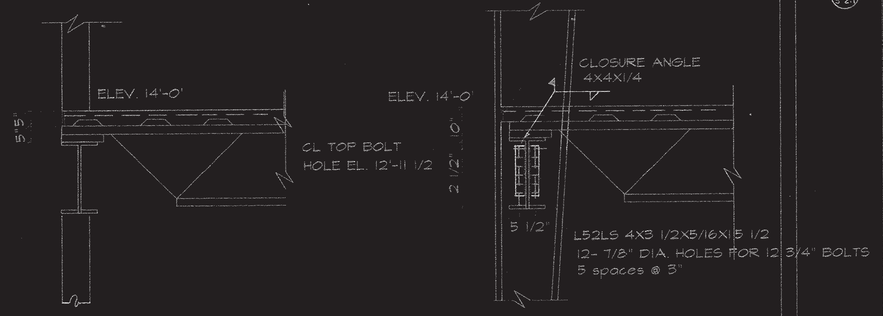


NOTES

1. 28 HI - STEEL JOIST
2. FOR TUBE COL SIZES, SEE FOUNDATION PLAN
3. I INDICATES PREFAB. BUILDING COLUMN
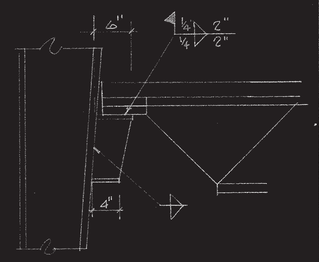
## 2ND FLOOR FRAMING PLAN

TOP OF STEEL ELEVATION 13'-7" UNLESS NOTED

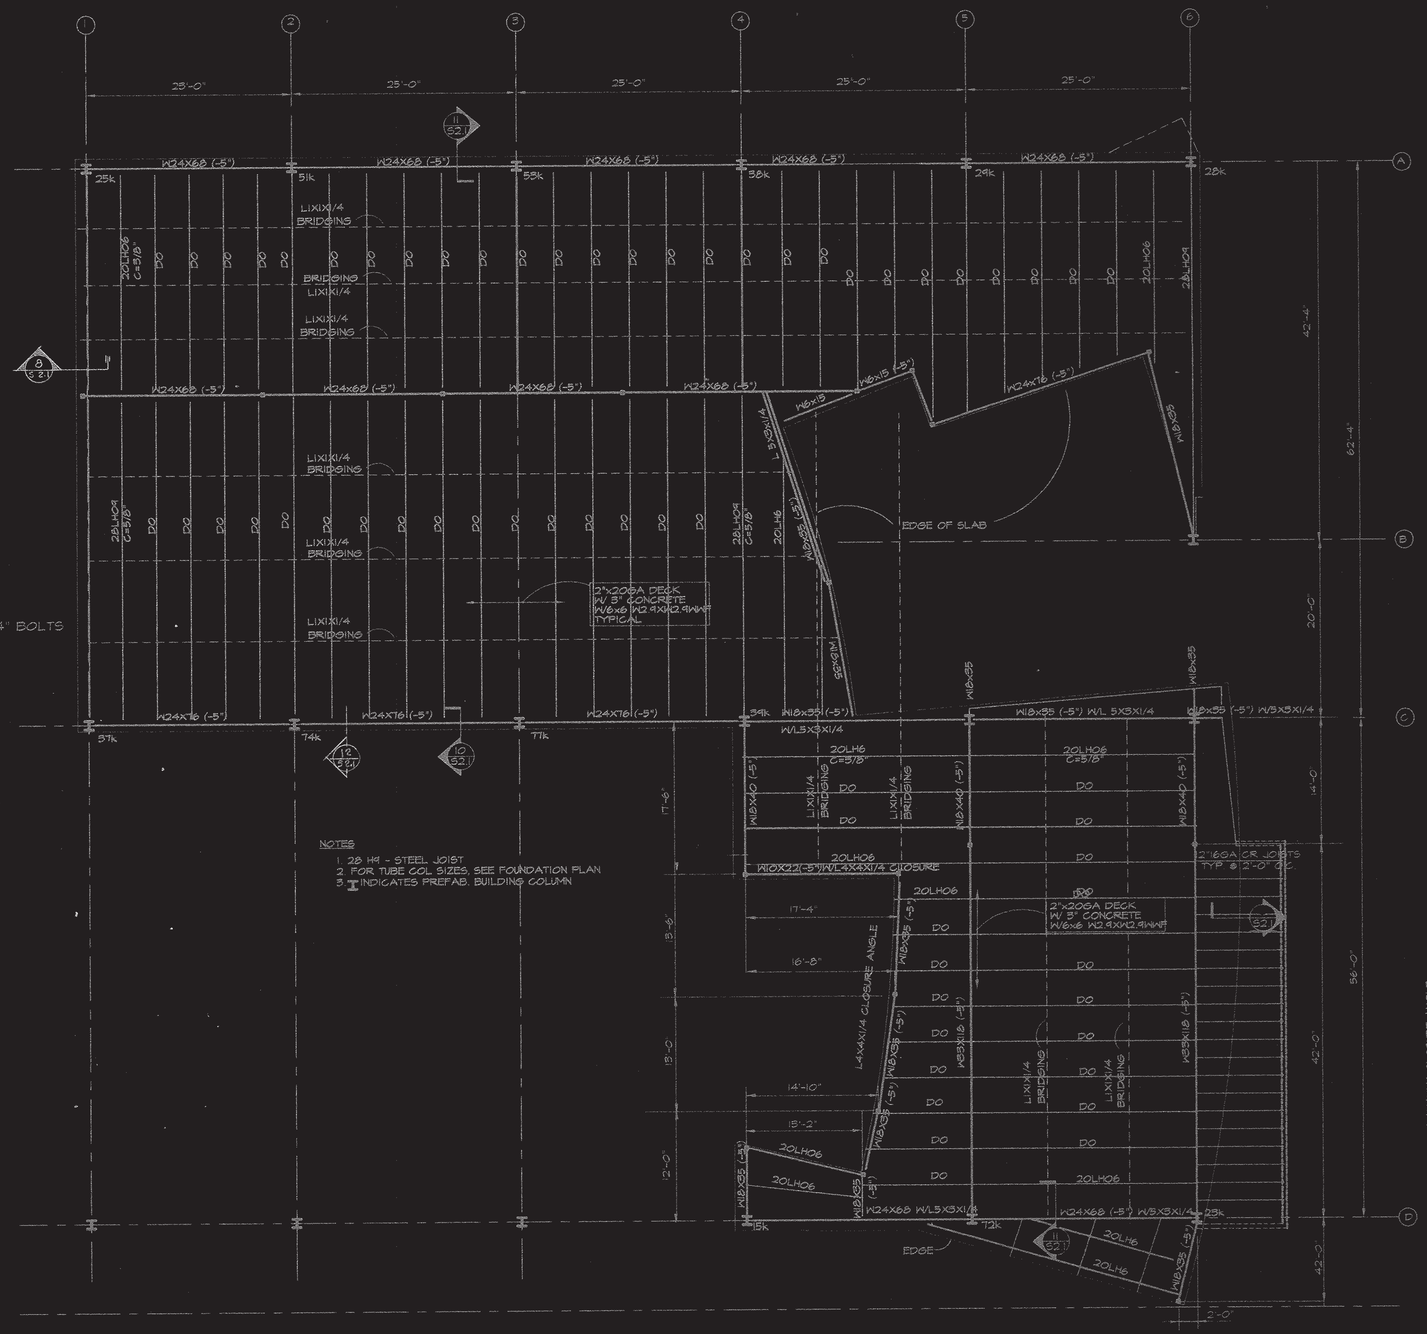1/8"=1'-0"

These plans and/or specifications have been prepared by me or under my close supervision and to the best of my knowledge and belief comply with city and/or parish requirements. I am not supervising or inspecting this work.

Engineer _____ Lic. No. 14902 Date 9/17/96

Scott Martin Architects

(504) 528-2209
FAX 528-2221
801 PAPWORTH
SUITE 300
NEW ORLEANS
LA 70003

# CROSSGATES ATHLETIC CLUB

200 NORTH MILITARY ROAD

SLIDELL, LOUISIANA

STATE OF LOUISIANA
Willie O. Johnson Jr.
REG. NO. 14902
PROFESSIONAL ENGINEER
CIVIL ENGINEERING

| | |
|---|---|
| PROJECT NO. | 96004 |
| DATE | SEPTEMBER , 1996 |

SECOND FLOOR
DESIGN PHASE

S-2.1