FILE NAME: J:\-- Foundations or Structural Only\Little Creek Service\Jody Grass Boat Sth Avenue\Boat House Working Folder\C101 - Site Plan.dwg PLOT DATE & TIME: Tuesday, September 24, 2024 1:58:51 AM

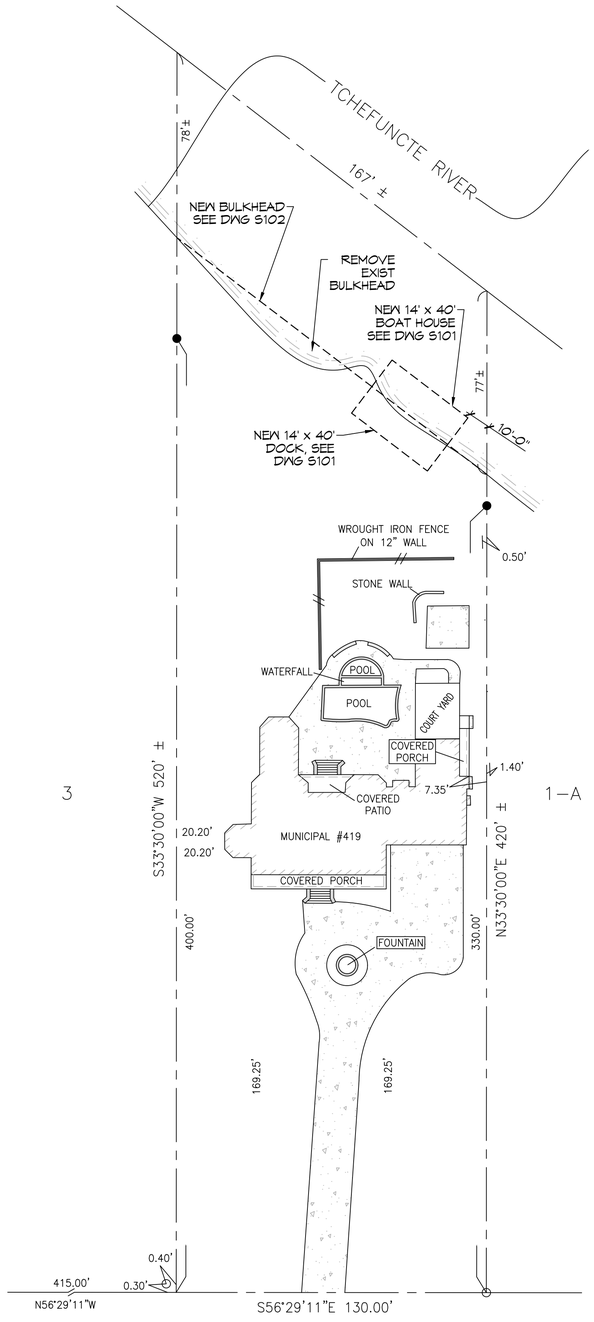

WEST 5TH AVENUE

1 PROPOSED BOAT HOUSE SITE PLAN

SCALE: 1" = 30'-0"

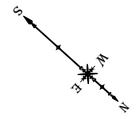

GRAPHIC SCALE

(IN FEET)
1 INCH = 1 FEET

ZONING

RESIDENTIAL DISTRICT

FLOOD ZONE

ZONE: AE

BOAT HOUSE SQ. F.T.

AREA UNDER BEAM = 560

BULKHEAD

167 LINEAR FEET OF NEW BULKHEAD

DESIGN CRITERIA

THE CONSTRUCTION FOR SAID RESIDENCE, WHERE Vult WIND SPEED IS 150 MILES PER HOUR AND Vasd WIND SPEED IS 130 MPH, WIND EXPOSURE ZONE C, IS DESIGNED IN ACCORDANCE WITH: AMERICAN FOREST AND PAPER ASSOCIATION (AF&PA) WOOD FRAME CONSTRUCTION MANUAL FOR ONE AND TWO FAMILY DWELLINGS (WFCM) 2001 EDITION AS WELL AS THE INTERNATIONAL RESIDENTIAL CODE (IRC) 2021 EDITION

SHEET INDEX

SHEET #	SHEET TITLE
C101	BOAT HOUSE SITE PLAN
S101	BOAT HOUSE FRAMING PLAN
S102	BULKHEAD PILING PLAN

DAMMON ENGINEERING, INC.
www.dammonengineering.com
info@dammonengineering.com
Fax: 985.641.5950
354 Old Spanish Trail
Slidell, LA 70458
PH: 985.649.5832

REVISIONS

#	DESCRIPTION	DATE

SEAL:

BRIAN A. MISTICH
License No. 30187
PROFESSIONAL ENGINEER

NEW BOAT HOUSE FOR AND BULKHEAD;

JODY GRASS

419 WEST 5TH AVENUE
COVINGTON, LA 70433

JOB No:	2024
DRAWN BY:	CKD
DATE:	09-24-2024
CHECKED BY:	BAM

All plans shown are the property of Dammon Engineering, and are not to be used in any way without the written permission of Dammon Engineering. Unauthorized use of these plans for which the land surveyor prepared and developed without written consent of Dammon Engineering will be prosecuted to the fullest extent of the law.

SHEET TITLE:
BOAT HOUSE SITE PLAN

DRAWING NUMBER:

C101

SHEET No: 1 of 3