FILE NAME: J:\... MOUNTING, SITES\2510 - Jindal Tubular - Material Storage Yard\Dwg\Current\C2 - DETAILS.dwg PLOT DATE & TIME: Friday, October 3, 2025 3:14:33 PM

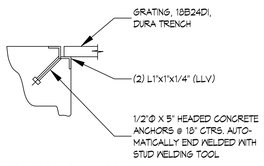

E TYPICAL GRATING SUPPORT

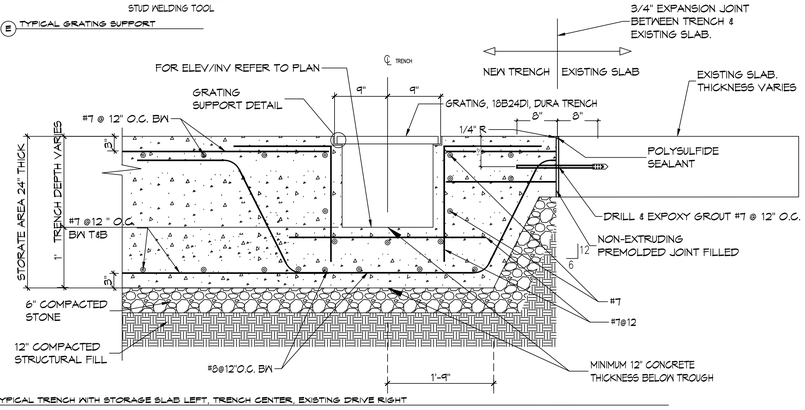

D TYPICAL TRENCH WITH STORAGE SLAB LEFT, TRENCH CENTER, EXISTING DRIVE RIGHT

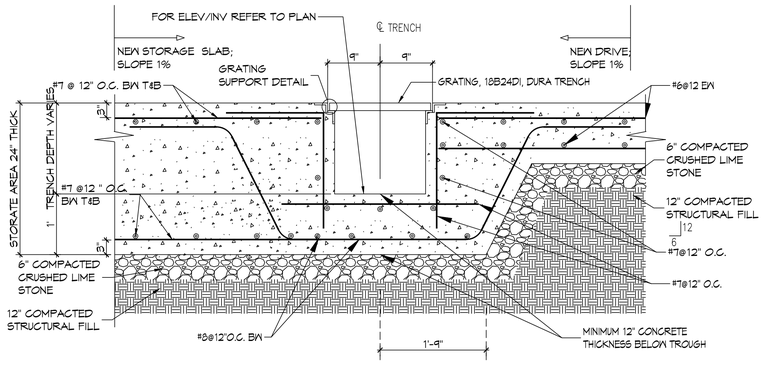

C TYPICAL TRENCH WITH STORAGE SLAB ON LEFT, TRENCH CENTER, NEW DRIVE ON RIGHT

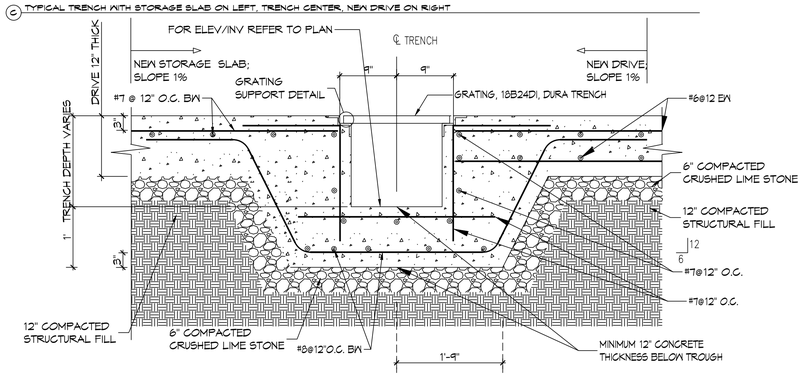

B TYPICAL TRENCH NEW CONCRETE DRIVE BOTH SIDES

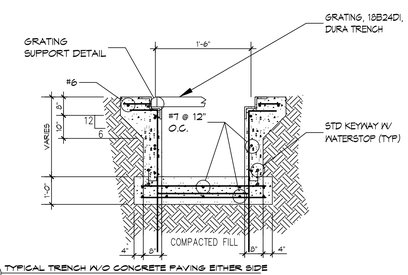

A TYPICAL TRENCH W/O CONCRETE PAVING EITHER SIDE

4 TRENCH DETAILS
SCALE: NTS

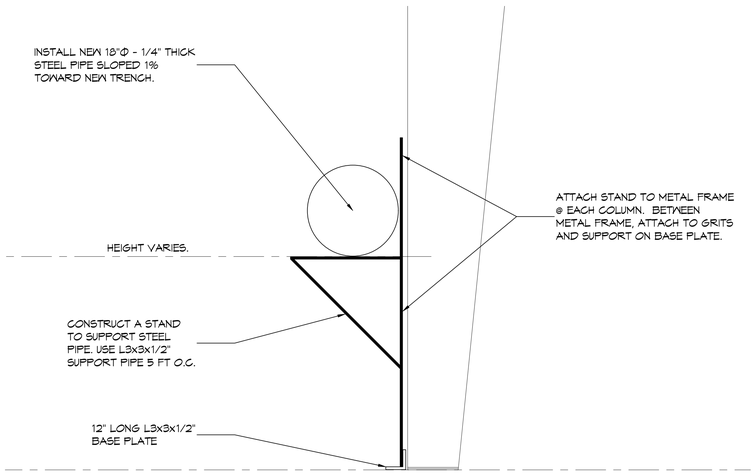

B TYPICAL STEEL PIPE STAND FOR RAINWATER RUNOFF

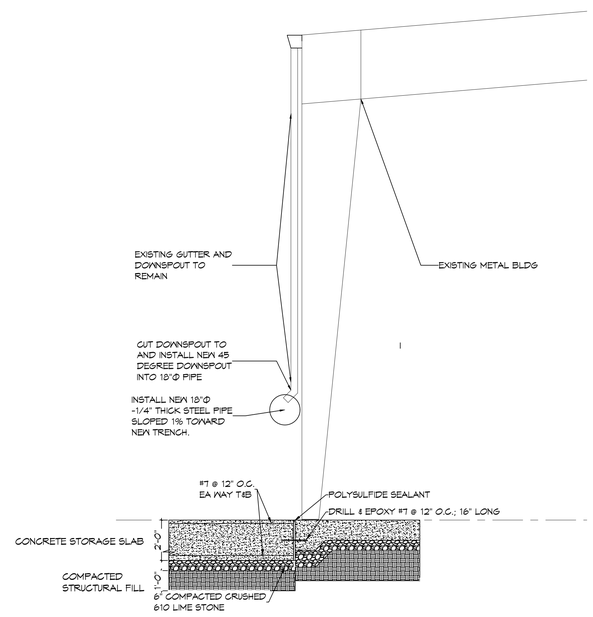

A TYPICAL STEEL PIPE FOR RAINWATER RUNOFF & TIE INTO EXISTING SLAB

5 RAINWATER DOWNSPOUT & CONNECTION TO EXISTING BLDG SLAB
SCALE: NTS

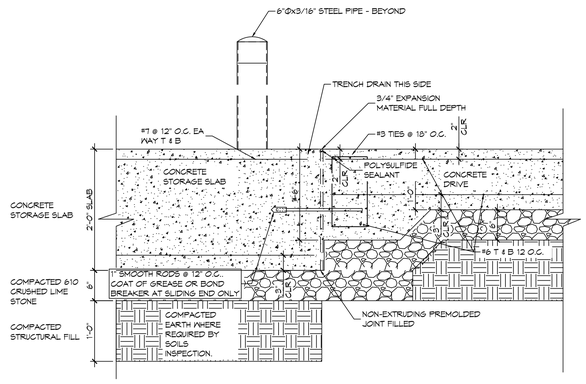

A TYPICAL DRIVE TO STORAGE AREA CONNECTION

5 CONNECTION DETAILS PAVING
SCALE:

DAMMON ENGINEERING, INC.
554 Old Spanish Trail Slidell, LA 70458 (985) 649-5832
www.dammonengineering.com
info@dammonengineering.com
Ph: 985.649.5832
Chief Engineer: Brian Mistich, PE
LSU Graduate, 1991
Slidell, LA 70458

REVISIONS

#	DESCRIPTION	DATE

SEAL:

MATERIAL STORAGE YARD
JINDAL TUBULAR USA
13042 SEA PLANE RD.
BAY ST LOUIS, MS 39520

JOB No:	2510
DATE:	10/3/2025
DRAWN BY:	
CHECKED BY:	

ALL RIGHTS RESERVED. THE UNPUBLISHED WORK OF DAMMON ENGINEERING, INC. ALL RIGHTS RESERVED. THIS DRAWING IS THE PROPERTY OF DAMMON ENGINEERING, INC. AND IS NOT TO BE USED FOR ANY PURPOSE OTHER THAN THAT SPECIFICALLY AUTHORIZED IN WRITING BY DAMMON ENGINEERING, INC. IF THIS DRAWING IS PUBLISHED, THE FOLLOWING NOTICE SHALL APPLY: © DAMMON ENGINEERING, INC. ALL RIGHTS RESERVED.

SHEET TITLE:
DETAILS

DRAWING NUMBER:
C2

SHEET No: 1 of 1