FILE NAME: J:\+ Dawd Jobs_Restaurant\Palmettos Restaurant Duty Racks\Wood Frame Bathrooms\Current Drawings\A102 - Elevation Plan.dwg, PLOT DATE & TIME: Thursday, May 29, 2025 3:48:08 PM

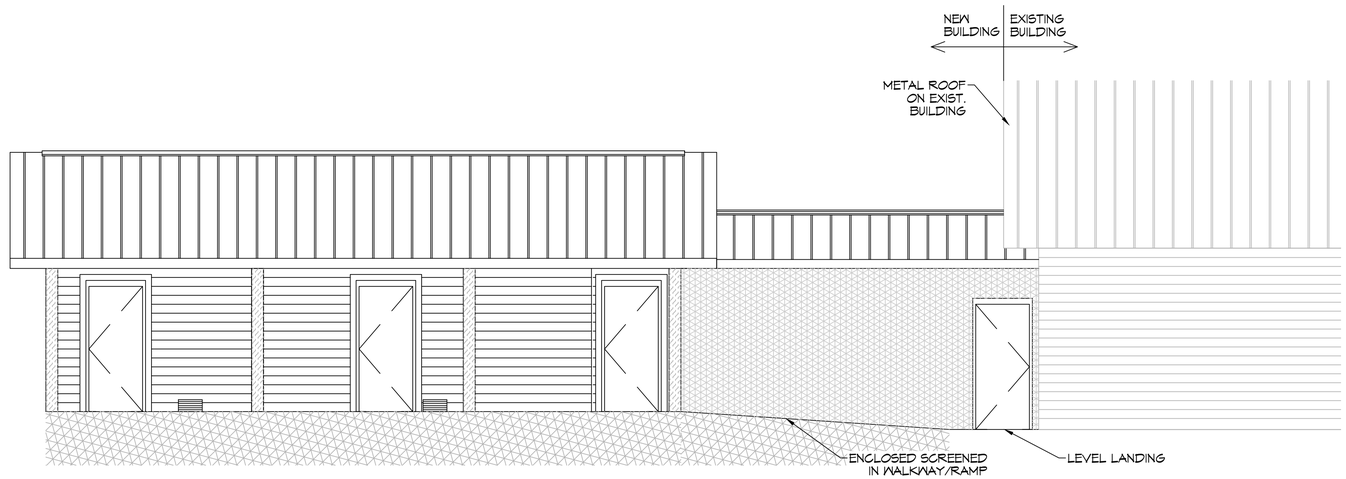

15 COMBINED FRONT ELEVATION
SCALE: 1/4"= 1'-0"

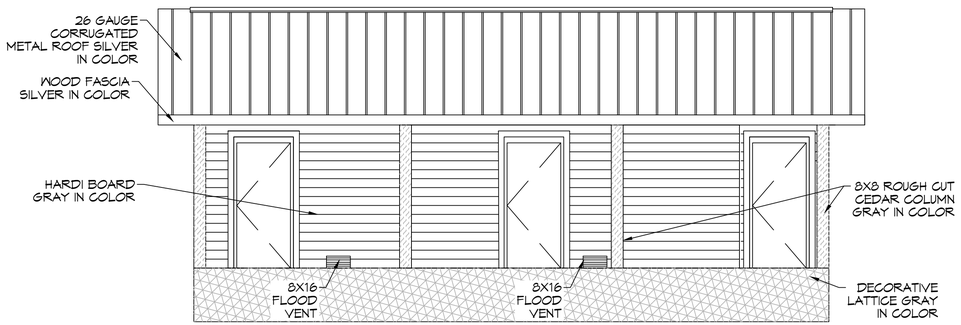

16 FRONT ELEVATION
SCALE: 1/4"= 1'-0"

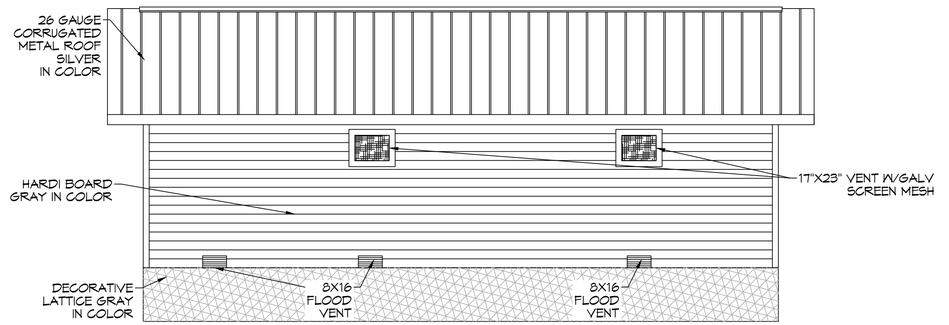

17 REAR ELEVATION
SCALE: 1/4"= 1'-0"

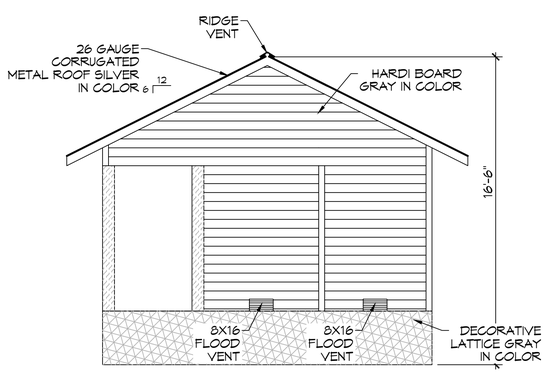

18 RIGHT ELEVATION
SCALE: 1/4"= 1'-0"

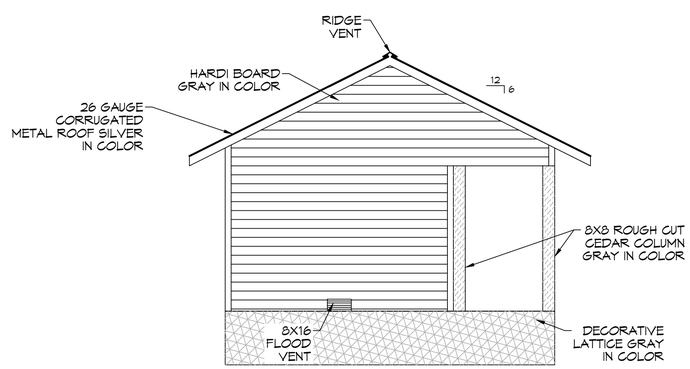

19 LEFT ELEVATION
SCALE: 1/4"= 1'-0"

DAMMON ENGINEERING, INC.
LOUISIANA & MISSISSIPPI
www.dammonengineering.com
info@dammonengineering.com
PH: 985.649.5832
Chief Engineer: Brian Mistich, PE
5544 Hwy 90 East, Ste 1
Slidell, LA 70458

#	DESCRIPTION	DATE
	REVISIONS	

STATE OF LOUISIANA
BRIAN A. MISTICH
License No. 30187
PROFESSIONAL ENGINEER

NEW RESTROOMS
PALMETTOS ON THE BAYOU
1901 BAYOU LN.
SLIDELL, LA 70458

JOB No: 2024 | DATE: 05-29-2025
DRAWN BY: GKD | CHECKED BY: JMS

These plans and specifications, and copies thereof, as well as the ideas and designs incorporated herein, are and shall remain the property of Dammon Engineering, and shall not be used in whole or in part for any work by any other party except by agreement with and with the written consent of Dammon Engineering. They are not to be changed or copied in any form or manner whatsoever nor are they to be assigned to any third party without first obtaining the express written permission and consent of Dammon Engineering. In the event of unauthorized reuse of these plans and specifications by any third party, the third party agrees to hold harmless and indemnify Dammon Engineering against all claims, lawsuits, costs, judgments, and attorney's fees arising out of such unauthorized reuse by the third party or by others acting through the third party.

SHEET TITLE:
BUILDING ELEVATIONS

DRAWING NUMBER:
A102

SHEET No: 7 of 9