ACCESS CONTROL SYMBOL LEGEND

PR = PROX. HID READER 920PTNNEK00000

(A) = DOOR DETAIL, SEE SEC 0.1 & SEC 0.2

NOTE:
ALL SECURITY ACCESS IS DRAWN DIAGRAMMATICALLY FOR CLARITY. CONDITIONS IN THE FIELD SHALL DETERMINE EXACT LOCATION AND METHODS.

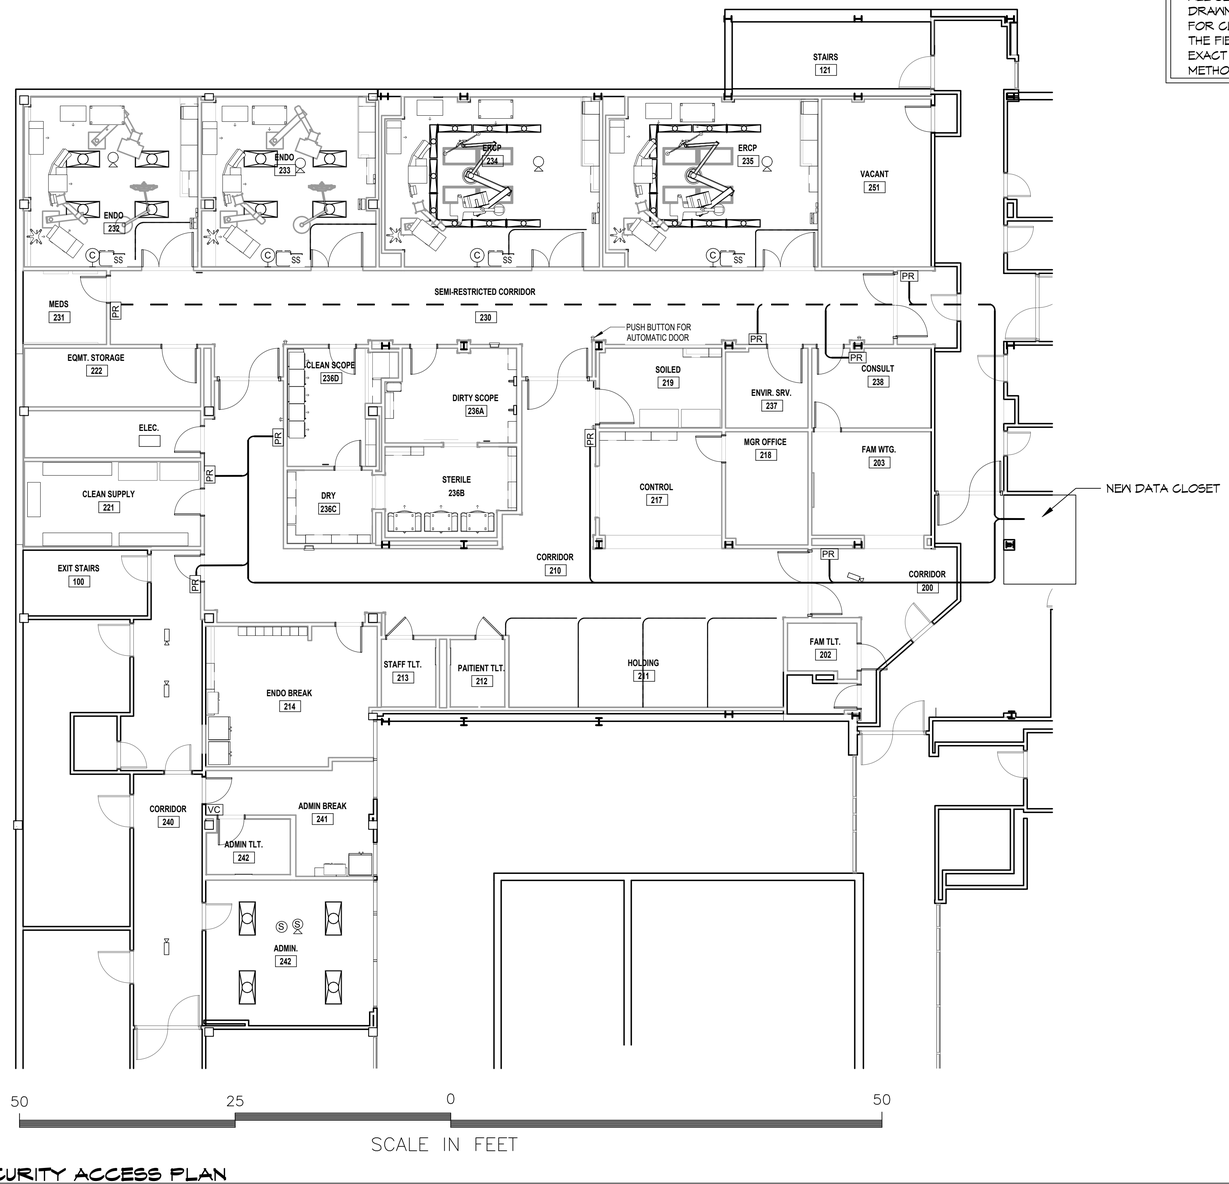

1 2nd FLOOR SECURITY ACCESS PLAN
SCALE: 1/8" = 1'-0"

DAMMON ENGINEERING, INC.
LOUISIANA & MISSISSIPPI

Chief Engineer: Brian Mistich, PE
554 Old Spanish Trail
Slidell, LA 70458

www.dammonengineering.com
info@dammonengineering.com
PH: 985.649.5832

#	DESCRIPTION	DATE

REVISIONS

SEAL:

SECURITY ACCESS

NORTH OAKS ENDOSCOPY

15190 PAUL VEGA MD DR.
HAMMOND, LA 70403

JOB No: 2516
DATE: 9/30/2024
DRAWN BY: CAD
CHECKED BY: BAM

These drawings and specifications are the property of Dammon Engineering and are protected by copyright. They may not be used for any purpose not agreed to in writing by Dammon Engineering. Reproduction or alteration without written permission is prohibited. Notice of violation will be reported to the appropriate professional board.

SHEET TITLE:
1st FLOOR SECURITY ACCESS PLAN

DRAWING NUMBER:
SEC 1

SHEET No: 13 of #

FILE NAME: J:\Dwgs\Sponsors\Bryan Hilbert\ - 2516 - North Oaks Endoscopy\Current Files\1 - 2nd Floor Special Systems Plan.dwg PLOT DATE & TIME: Thursday, September 26, 2024 2:25:49 PM