LEGEND

DUPLEX RECEPTACLE - 20A 115V	ATTIC DUPLEX RECEPTACLE MOUNTED ABOVE DECK - 20A
GFIC DUPLEX RECEPTACLE - 20A	DISCONNECT
WEATHER PROOF GFIC DUPLEX RECEPTACLE - 20A	TELEPHONE/DATA RECEPTACLE
FLOOR MOUNTED DUPLEX RECEPTACLE - 20A	HOME RUN

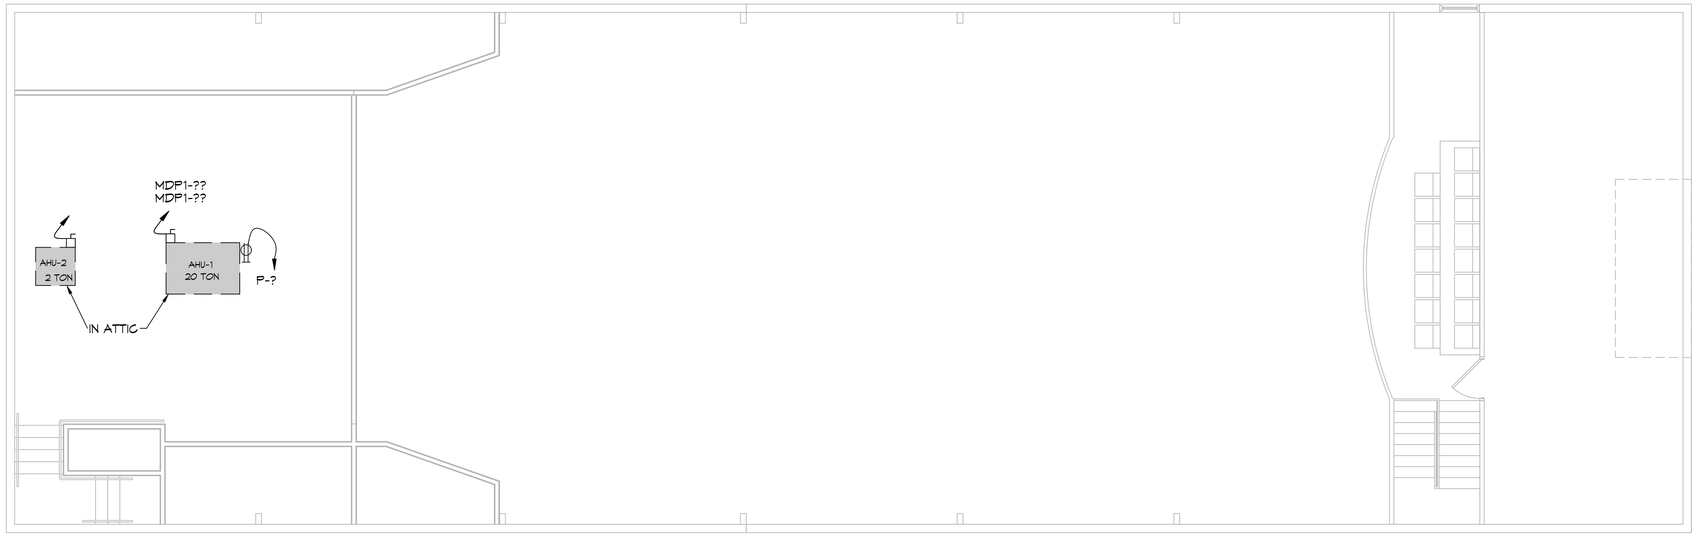

13 POWER PLAN ATTIC
SCALE: 3/16"=1'-0"
ATTIC

14 POWER PLAN
SCALE: 3/16"=1'-0"
SECOND FLOOR

DAMMON ENGINEERING, INC.
LOUISIANA & MISSISSIPPI
www.dammonengineering.com
www.dammonenergy.com
PH: 985.649.5832 F: 985.641.5950
Chief Engineer: Brian Mistich, PE
5540 Oakbrook Trail
Slidell, LA 70458

#	DESCRIPTION	DATE

REVISIONS

SIXTH BAPTIST CHURCH
625 FELICITY STREET
NEW ORLEANS LA 70130

JOB No:	24-70	DATE:	02-08-2023
DRAWN BY:	CKD	CHECKED BY:	BAM

These drawings and specifications are the property and proprietary information of Dammon Engineering, and are not to be reproduced, copied, or used in any other way for any other purpose without the written consent of Dammon Engineering. It is understood and agreed that the drawings and specifications are to be returned upon demand of Dammon Engineering. The drawings and specifications for which have been prepared and developed without written consent of Dammon Engineering, shall be returned after completion of the work for which they were prepared and developed.

SHEET TITLE:
POWER PLAN - SECOND FLOOR

DRAWING NUMBER:
E102

SHEET No: 5 of 10

FILE NAME: J:_DAMMON\24-70 - Sixth Baptist Church Felicity Street\Drawings\Current Drawings\E102 - Power Plan Second Floor.dwg PLOT DATE & TIME: Thursday, February 9, 2023 8:50:10 AM