FILE NAME: J:\1_CURRENT JOBS\2430 - Sixth Baptist Church Facility Phase 1\Revit\Current Revit\A103 - Building Framing Plans.rvt, PLOT DATE & TIME: Tuesday, March 28, 2023 10:59:47 AM

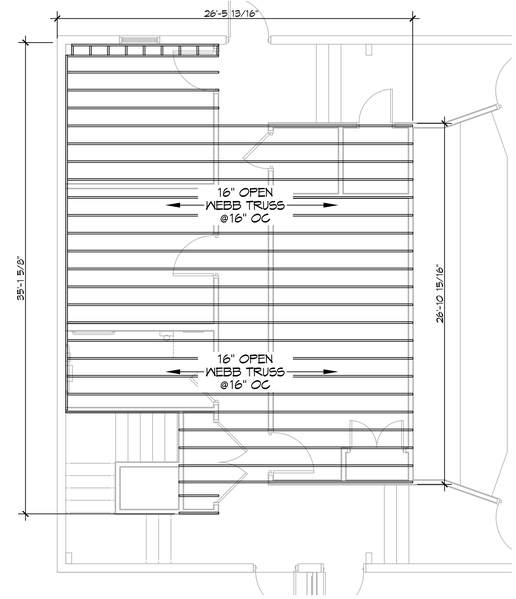

6 FLOOR FRAMING PLAN
SCALE: 3/16" = 1'-0" — FIRST FLOOR

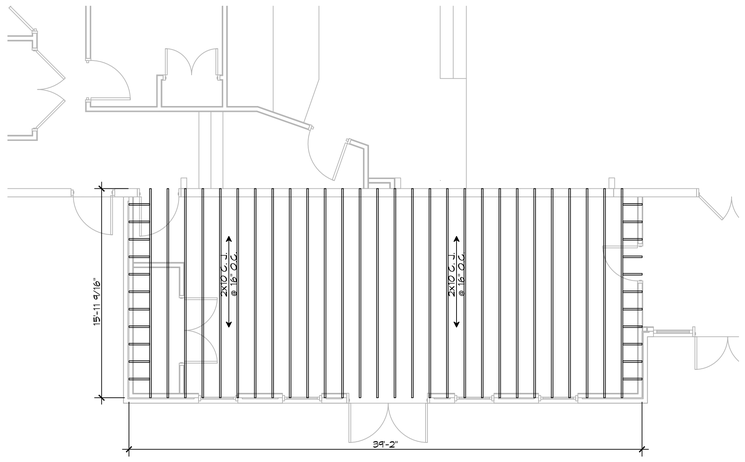

7 CEILING JOIST FRAMING PLAN
SCALE: 3/16" = 1'-0" — VESTIBULE

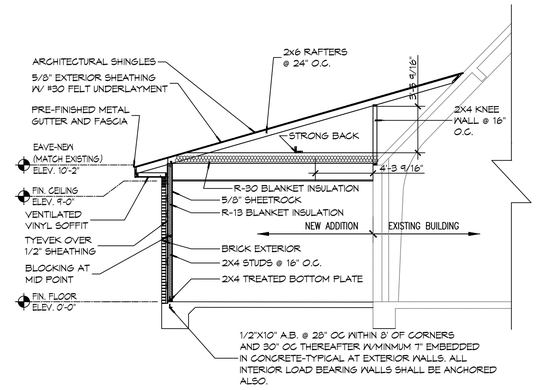

8 FRAMING SECTION
SCALE: 3/16" = 1'-0" — VESTIBULE

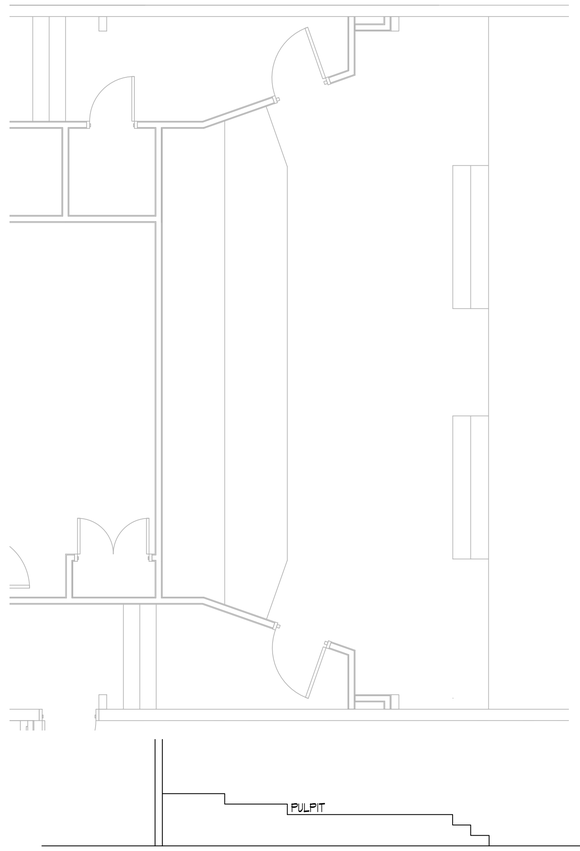

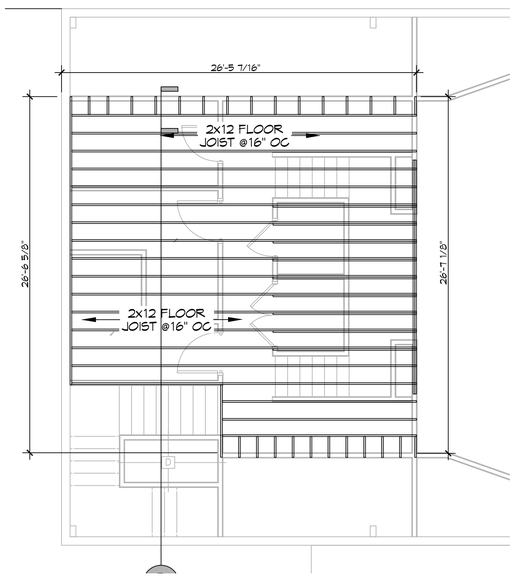

9 FLOOR FRAMING PLAN
SCALE: 3/16" = 1'-0" — ATTIC

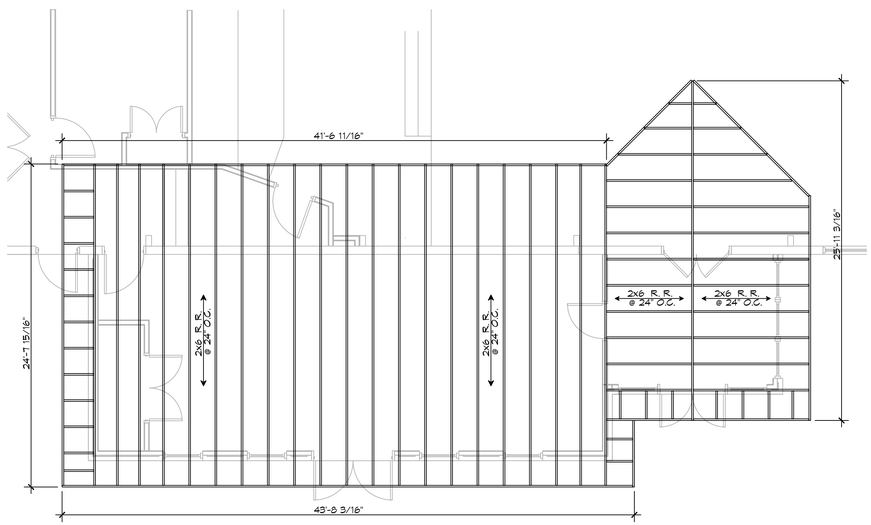

10 ROOF FRAMING PLAN
SCALE: 3/16" = 1'-0" — VESTIBULE

11 PULPIT FRAMING PLAN
SCALE: 3/16" = 1'-0" — PULPIT

DAMMON ENGINEERING, INC.
LOUISIANA & MISSISSIPPI
www.dammonengineering.com
Info@dammonengineering.com
PH: 985.649.5832 F: 985.641.5950
Chief Engineer: Brian Mistich, PE
554 Old Spanish Trail
Slidell, LA 70458

REVISIONS

#	DESCRIPTION	DATE

THE SIXTH BAPTIST CHURCH RENOVATION AND ADDITION
529 FELICITY STREET
NEW ORLEANS LA 70130

JOB No: 2410 | DATE: 03-28-2023
DRAWN BY: GKD | CHECKED BY: BAM

The drawings and specifications, designs and arrangements represented thereby are and shall remain the property of Dammon Engineering, Inc. and are not to be used in whole or in part on any other work except by agreement in writing. All work is presented with the same work on projects other than specifically intended by Dammon Engineering, Inc. shall be at user's risk without liability to Dammon Engineering, Inc. Visual contact with these drawings or specifications shall constitute conclusive evidence of acceptance of these restrictions.

SHEET TITLE:
BUILDING SECTION

DRAWING NUMBER:
S103