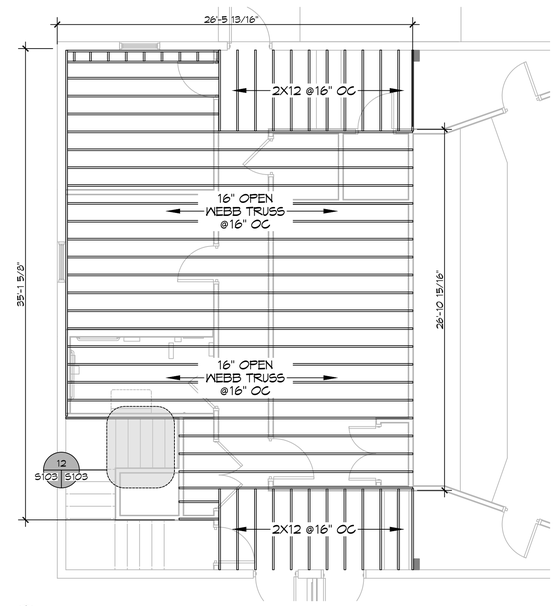

6 FLOOR FRAMING PLAN
SCALE: 3/16" = 1'-0" — SECOND FLOOR

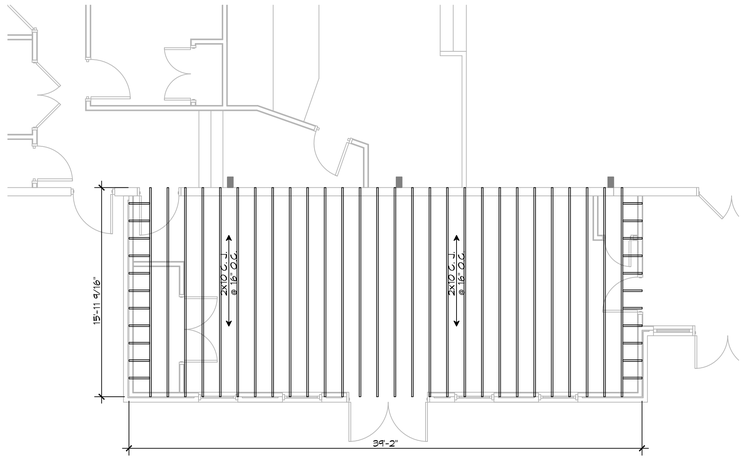

7 CEILING JOIST FRAMING PLAN
SCALE: 3/16" = 1'-0" — MULTI-PURPOSE

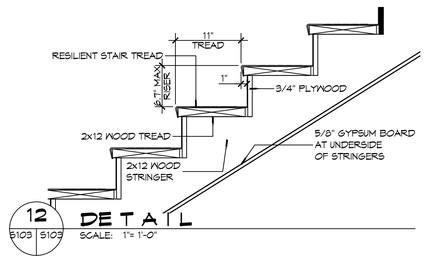

DETAIL
SCALE: 1"= 1'-0"

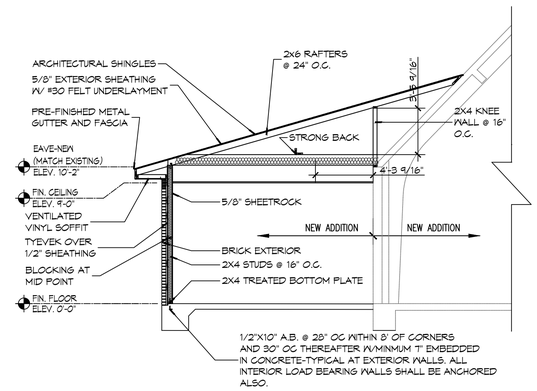

8 FRAMING SECTION
SCALE: 3/16" = 1'-0" — MULTI-PURPOSE

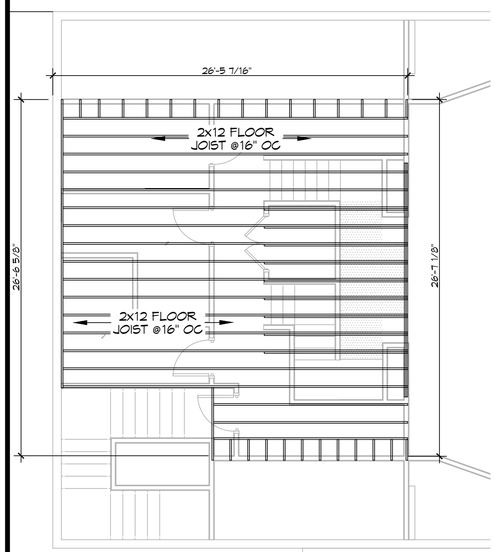

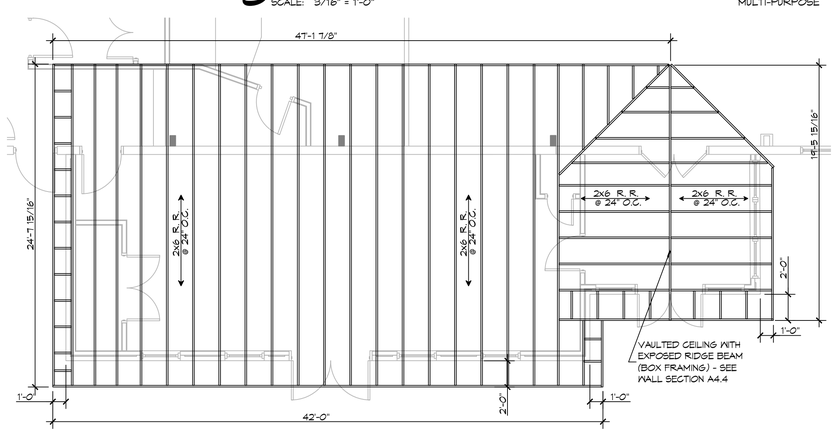

9 FLOOR FRAMING PLAN
SCALE: 3/16" = 1'-0" — ATTIC

10 ROOF FRAMING PLAN
SCALE: 3/16" = 1'-0" — MULTI-PURPOSE

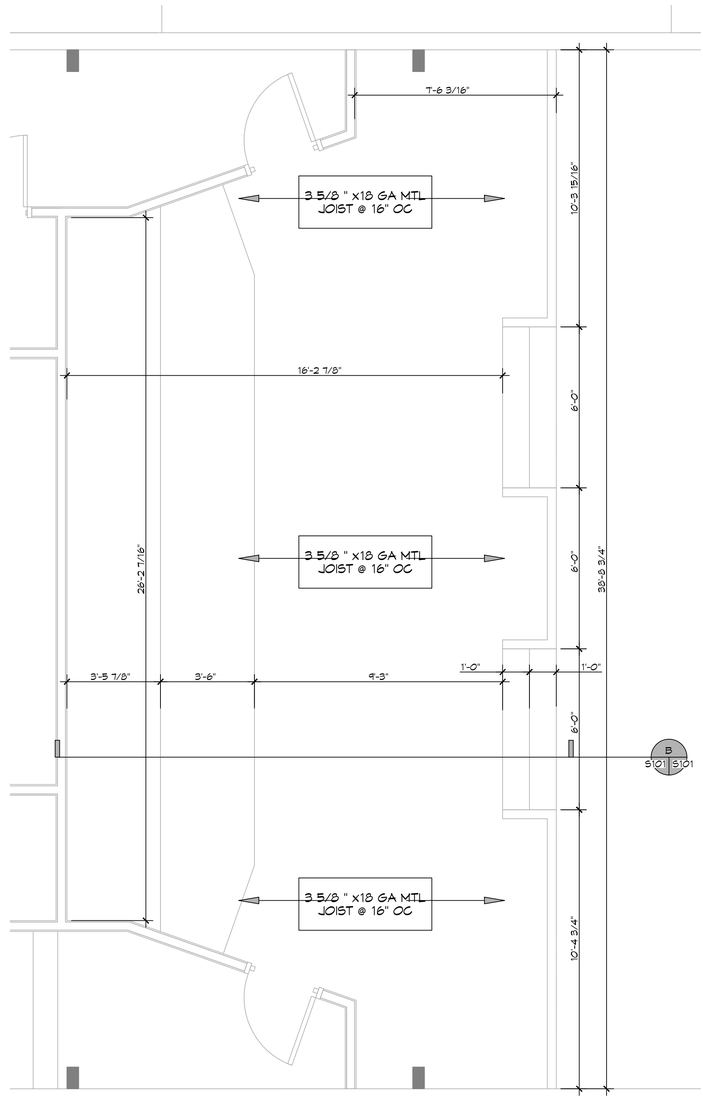

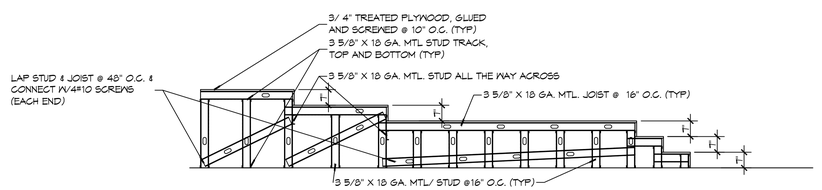

11 PULPIT FRAMING PLAN & SECTION
SCALE: 3/8" = 1'-0" — PULPIT

DAMMON ENGINEERING, INC.
LOUISIANA & MISSISSIPPI
www.dammonengineering.com
Info@dammonengineering.com
PH: 985.649.5832 F: 985.641.5950
Chief Engineer: Brian Mistich, PE
554 Old Spanish Trail
Slidell, LA 70458

#	DESCRIPTION	DATE
	REVISIONS	

THE SIXTH BAPTIST CHURCH
RENOVATION AND ADDITION
429 FELICITY STREET
NEW ORLEANS, LA 70130

JOB No: 2470 | DATE: 03-17-2023
DRAWN BY: CKD | CHECKED BY: BMK

ALL DRAWINGS, SPECIFICATIONS AND COMPUTER SOFTWARE PROGRAMS PREPARED BY DAMMON ENGINEERING, INC. ARE INSTRUMENTS OF SERVICE AND SHALL REMAIN THE PROPERTY OF DAMMON ENGINEERING, INC. THEY ARE NOT TO BE USED, IN WHOLE OR IN PART, FOR ANY OTHER PROJECT WITHOUT THE WRITTEN AUTHORIZATION OF DAMMON ENGINEERING, INC. ANY REPRODUCTION OF THESE PLANS AND SPECIFICATIONS WITHOUT THE WRITTEN CONSENT OF DAMMON ENGINEERING, INC. SHALL BE A VIOLATION OF THE LAWS OF THE UNITED STATES AND WILL BE PROSECUTED. ALL RIGHTS RESERVED. COPYRIGHT © 2023 DAMMON ENGINEERING, INC.

SHEET TITLE:
BUILDING SECTION

DRAWING NUMBER:
S103

SHEET No: 3 of 14

PLT NAME: J:\1-PROJECTS\2470 - 6th Baptist Church Addn\Drawings\Current Drawings\S103 - Building Framing Plans.dwg, 8/17/2023 8:39:09 AM, Wednesday, August 23, 2023 8:39:09 AM