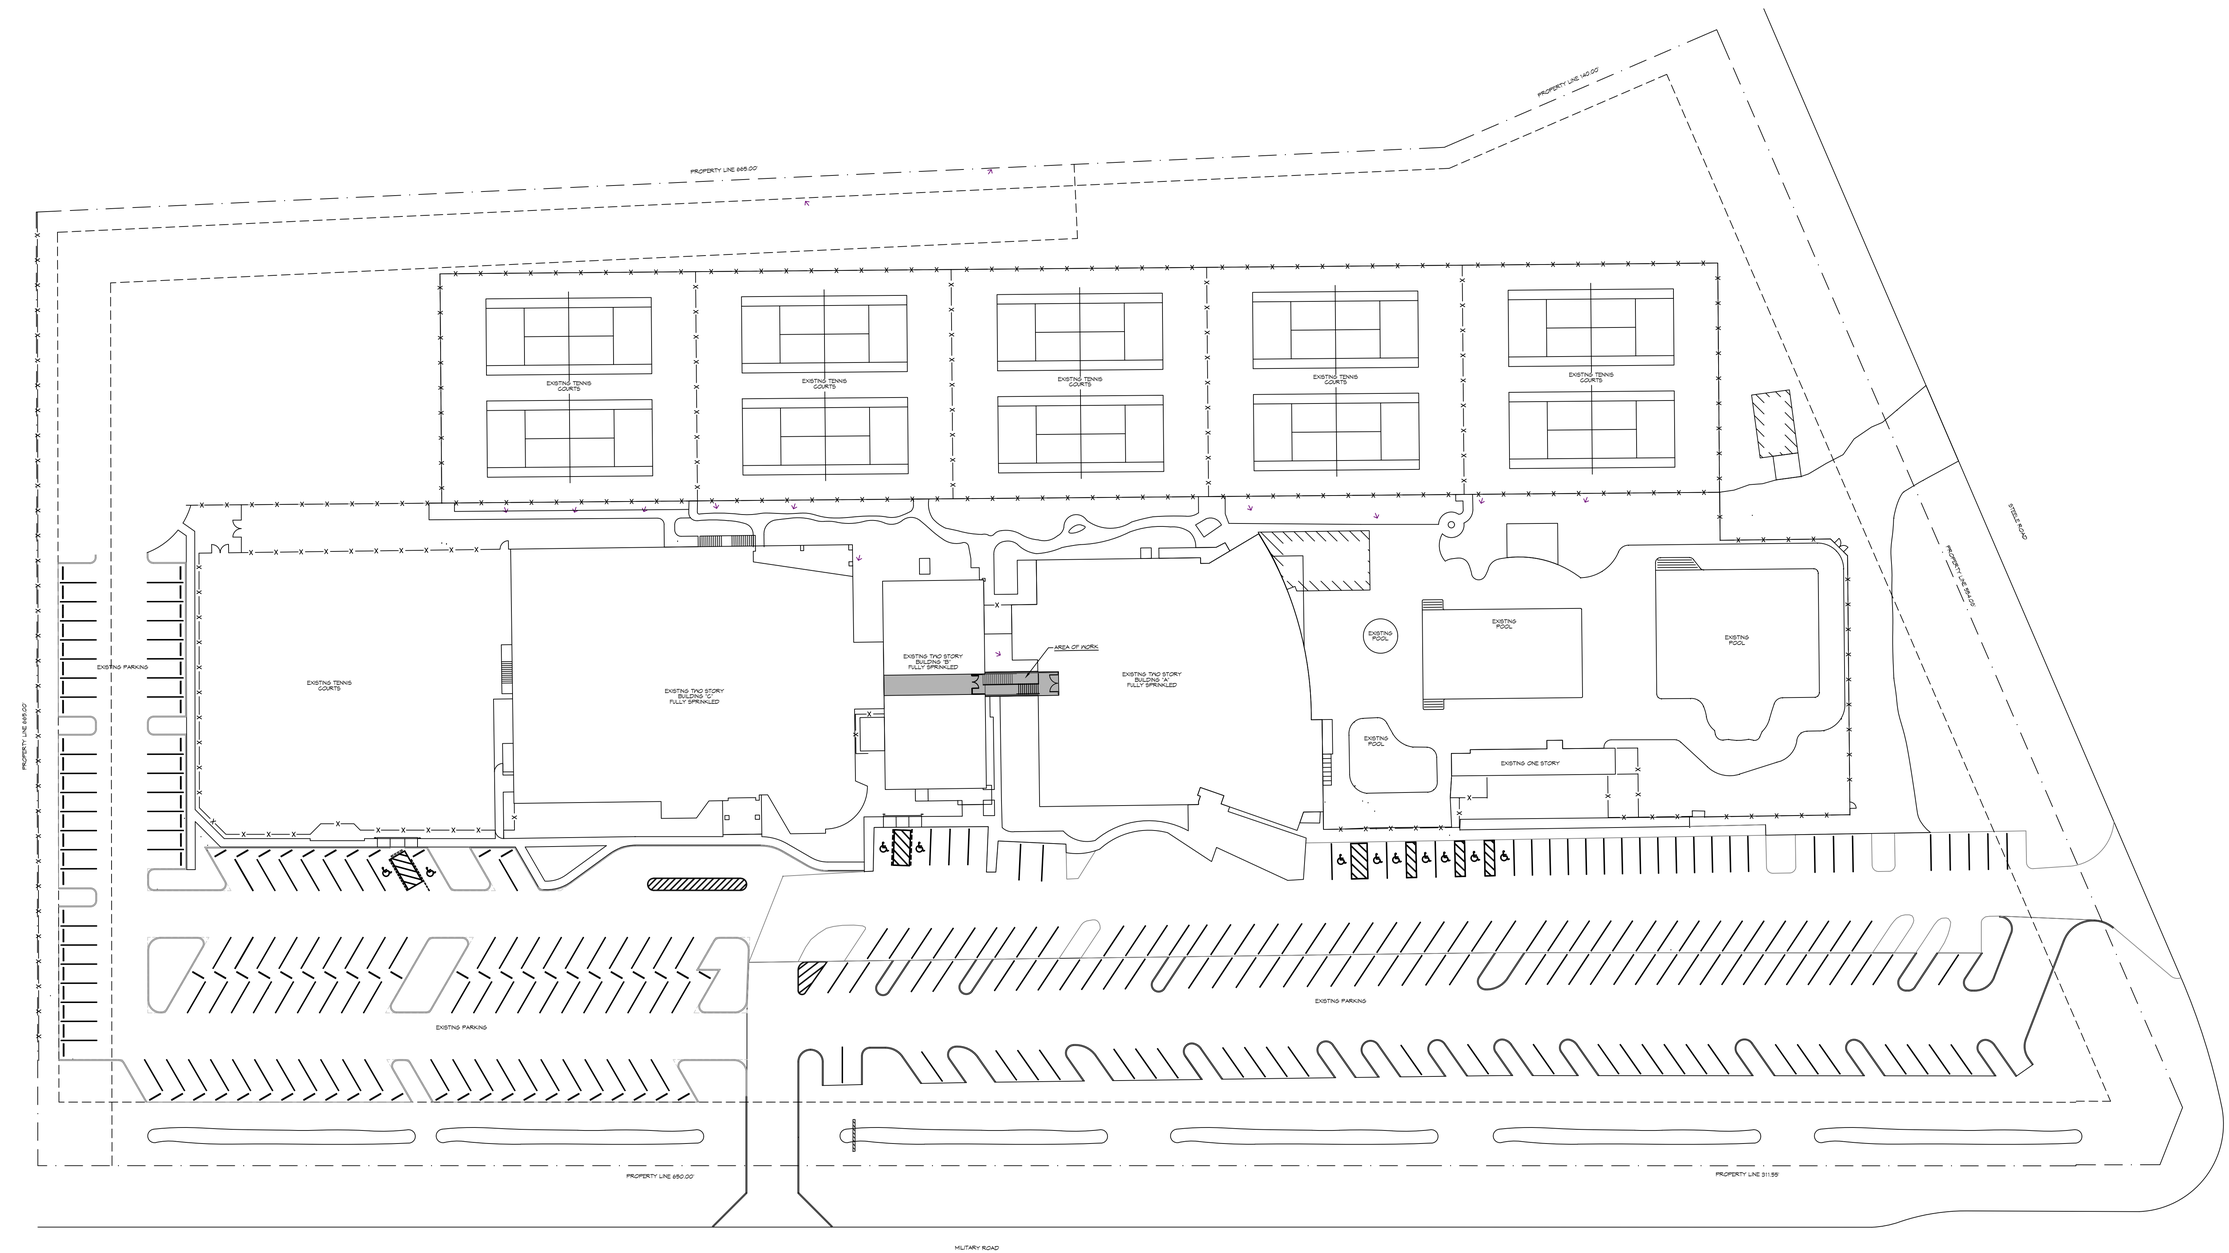

1 OVERALL SITE PLAN
SCALE: 1"=20'-0"

DAMMON ENGINEERING, INC.
LOUISIANA & MISSISSIPPI

Chief Engineer: Brian Mistich, PE
SSC Crossgates Mall
Slidell, LA 70458

www.dammonengineering.com
info@dammonengineering.com
PH: 985.649.5832

#	DESCRIPTION	DATE

REVISIONS

SEAL:

STAIR ADDITION
CROSSGATES ATHLETIC CLUB
200 NORTH MILITARY ROAD
SLIDELL, LA.

JOB No:	23321
DATE:	09-09-2024
DRAWN BY:	JTL
CHECKED BY:	CKD

THIS DOCUMENT IS THE PROPERTY OF DAMMON ENGINEERING, INC. AND MAY NOT BE REPRODUCED OR USED FOR OTHER PROJECTS WITHOUT WRITTEN CONSENT OF DAMMON ENGINEERING, INC. ANY REPRODUCTION OF THIS DOCUMENT MUST INCLUDE THIS NOTICE. ANY USE OF THIS DOCUMENT FOR OTHER PROJECTS OR ANY USE BY THIRD PARTIES WITHOUT WRITTEN CONSENT OF DAMMON ENGINEERING, INC. IS PROHIBITED. ANY REPRODUCTION OF THIS DOCUMENT WITHOUT WRITTEN CONSENT OF DAMMON ENGINEERING, INC. IS PROHIBITED.

SHEET TITLE:
OVERALL SITE PLAN

DRAWING NUMBER:
C101

SHEET No: 2 of 5