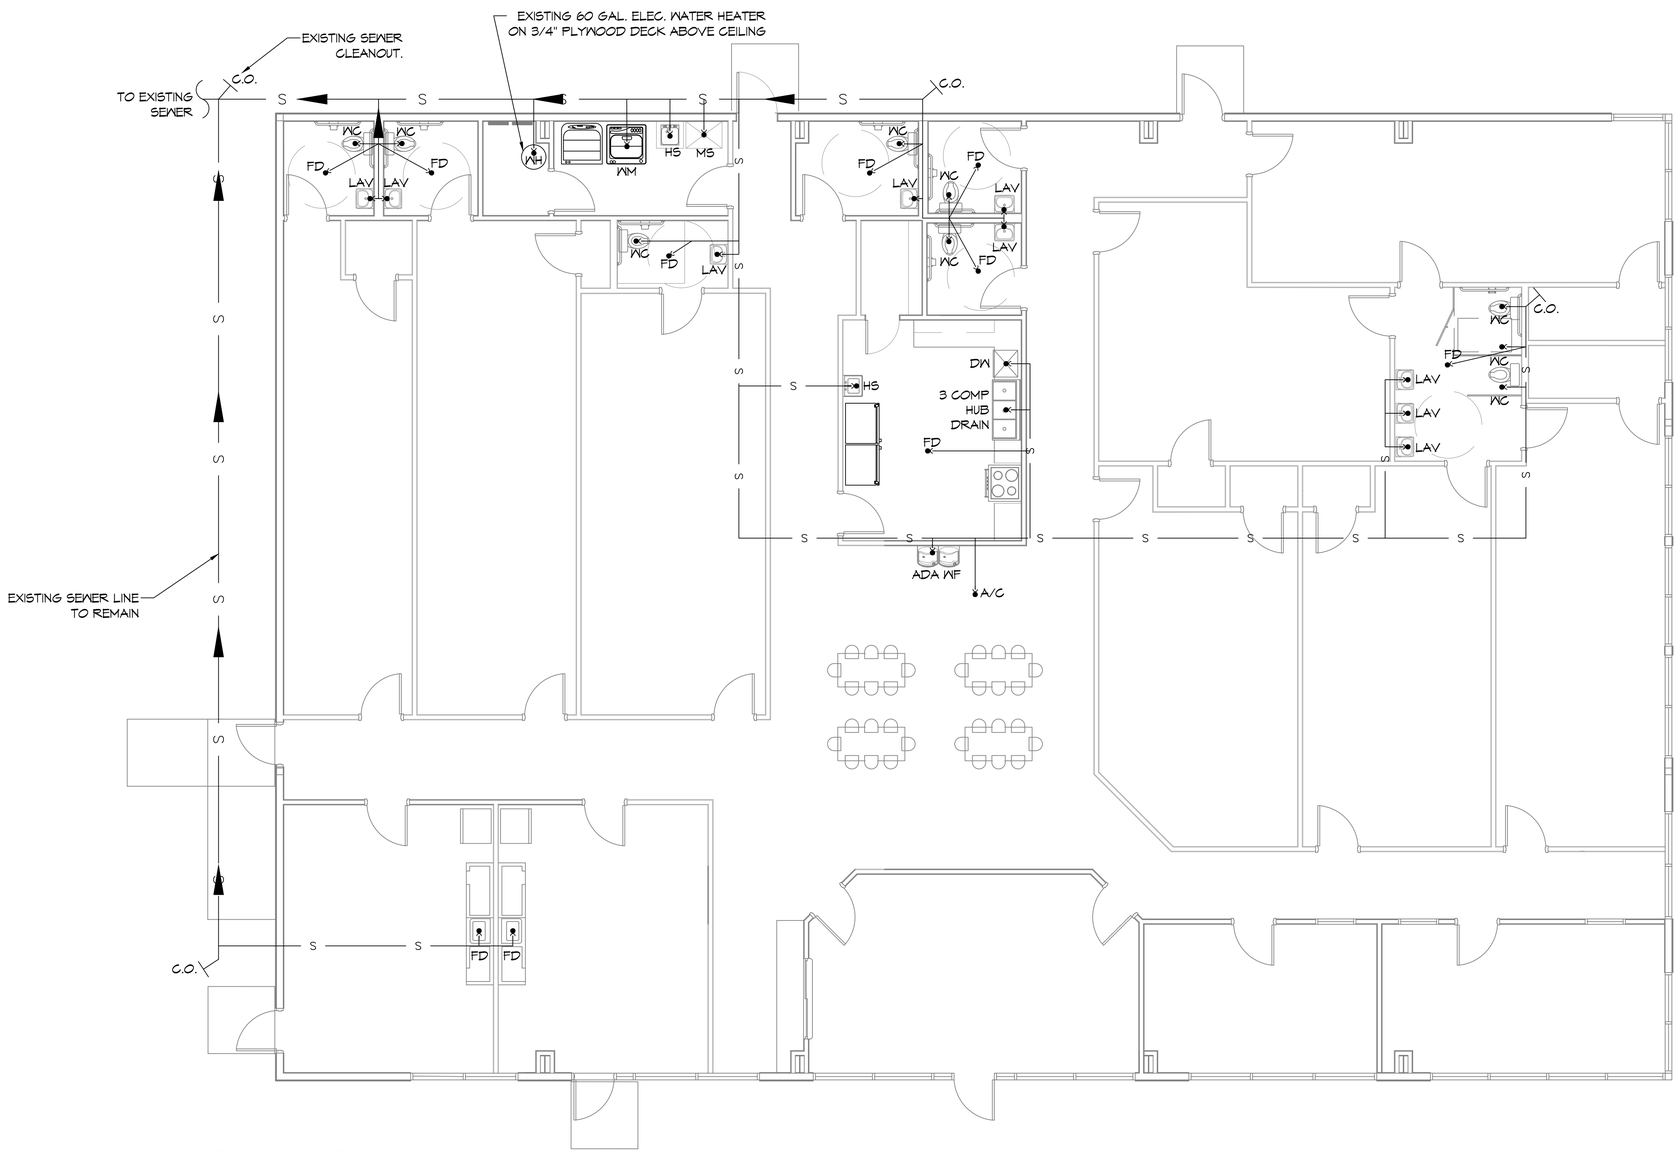

6 PLUMBING PLAN

SCALE: 3/16"= 1'-0"

DAMMON ENGINEERING, INC.
LOUISIANA & MISSISSIPPI

Chief Engineer: Brian Mistich, PE
5544 Hwy 311, Suite 7
Sidell, LA 70458

www.dammonengineering.com
info@dammonengineering.com
PH: 985.649.5832

#	DESCRIPTION	DATE

REVISIONS

SEAL:

STATE OF LOUISIANA
BRIAN A. MISTICH
License No. 30187
PROFESSIONAL ENGINEER

NEW DAYCARE

THREE PEAS IN A POD EARLY LEARNING CENTER

2465 GAUSE BLVD.
SLIDELL, LA 70461

JOB No:	2517	DATE:	12-01-2025
DRAWN BY:	LJP	CHECKED BY:	BAM

These drawings are the property of Dammon Engineering, and shall not be reproduced or used for other projects or extensions of this project except by agreement in writing by Dammon Engineering. Visual contact with these drawings shall constitute prima facie evidence of the acceptance of these restrictions.

SHEET TITLE:
PLUMBING PLAN

DRAWING NUMBER:

P101

SHEET No: 8 of 13

FILE NAME: J:\- Commercial\Kindermay Dev Corp\Current Drawings\P101 - Plumbing Plan.dwg PLOT DATE & TIME: Monday, December 1, 2025 3:33:10 PM