FILE NAME: J:\--- Foundations w Structural Only\132 W Rurelle St – Mistich\Dwgs\Current\S102 FRAMING SECTIONS.dwg PLOT DATE & TIME: Tuesday, October 21, 2025 2:21:42 PM

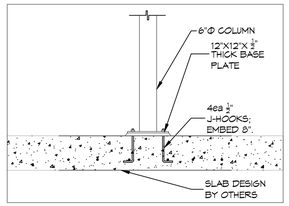

C COLUMN FOUNDATION DETAIL
SCALE: 1/2" = 1'-0"

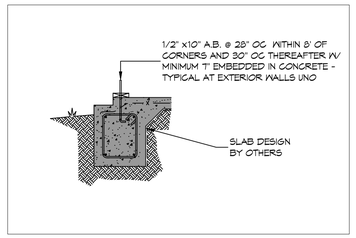

B SHEAR WALL ANCHOR BOLT DETAIL
SCALE: 1/2" = 1'-0"

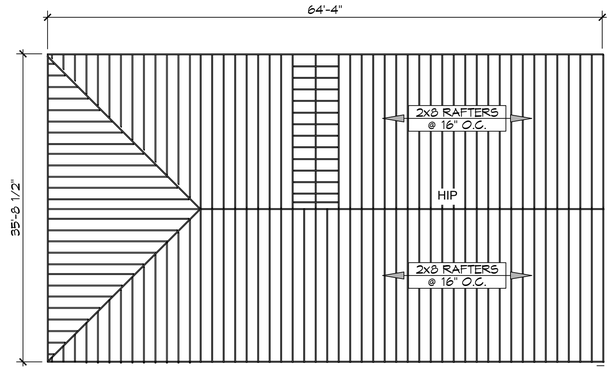

B ROOF FRAMING PLAN
1/4"=1'-0"

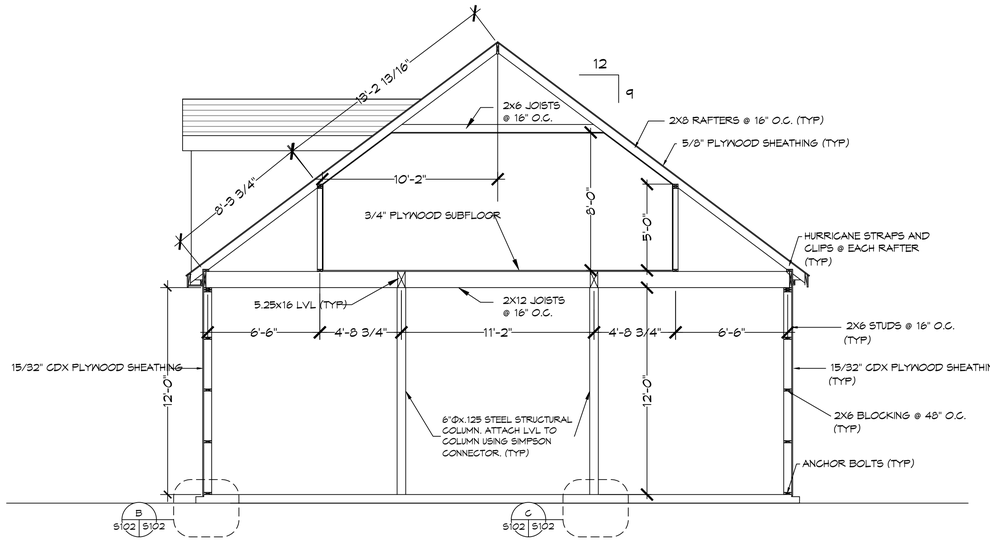

A FRAMING SECTION
SCALE: 1/4" = 1'-0"

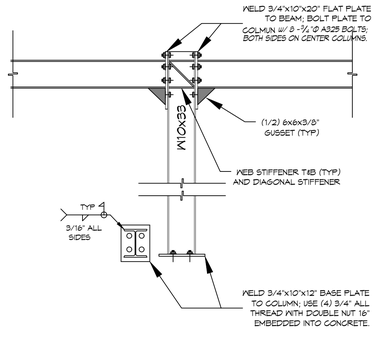

E PORTAL FRAME DETAIL
SCALE: 1/2" = 1'-0"

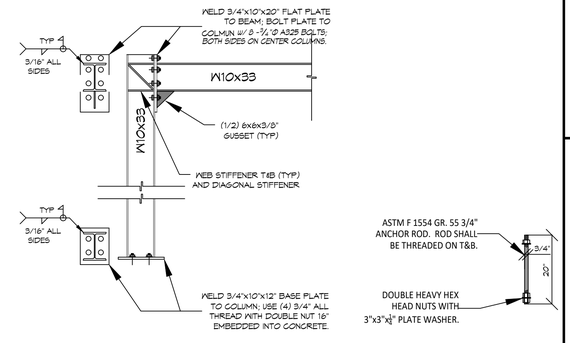

F PORTAL FRAME DETAIL
SCALE: 1/2" = 1'-0"

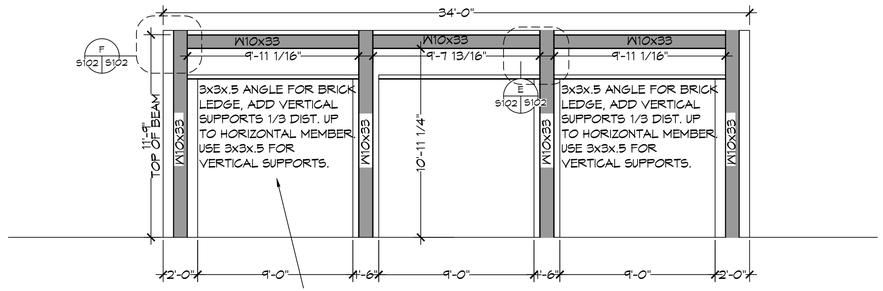

D PORTAL SECTION
SCALE: 1/4" = 1'-0"

GARAGE DOOR PORTAL FRAME

DAMMON ENGINEERING, INC.
LOUISIANA & MISSISSIPPI
www.dammonengineering.com
info@dammonengineering.com
PH: 985.649.5832
Chief Engineer: Brian Mistich, PE
554 Old Spanish Trail
Slidell, LA 70458

REVISIONS

#	DESCRIPTION	DATE

SEAL:

STATE OF LOUISIANA
BRIAN A. MISTICH
License No. 36182
10/21/2025
PROFESSIONAL ENGINEER

NEW GARAGE WITH BONUS RM
LAMARTINA GARAGE
132 W RUELLE ST
COVINGTON, LA

JOB No: 2506 | DATE: 10-21-2025
DRAWN BY: DPD | CHECKED BY: CC

These plans and specifications, and copies thereof, shall not be used in any manner by any person, firm or corporation for any purpose whatsoever without the written permission of Dammon Engineering, and are and shall remain the property of Dammon Engineering whether the project for which they are made is executed or not. The reproduction of these plans and specifications and the re-use of the designs shown thereon, without the written permission of Dammon Engineering, shall be prohibited and unlawful.

SHEET TITLE:
FRAMING SECTIONS

DRAWING NUMBER:
S102

SHEET No: